

THE TINY HOME COLLECTION

INDICATIVE DESIGN / FINAL DETAILS AND INCLUSIONS SUBJECT TO WRITTEN SPECIFICATION AND QUOTATION

Small spaces. Beautifully considered.

Five individual designs, finished with character. Choose your layout and material palette, then make the details your own.



INDICATIVE BASE HOME PACKAGES / INCLUDING GST

01	Coastal Retreat	From \$129,900
02	Modern Escape	From \$139,900
03	Scandi Light	From \$134,900
04	Industrial Lodge	From \$144,900
05	Balinese Retreat	From \$149,900

A COMPLETE HOME PACKAGE

Your indicative base package includes the trailer / chassis allowance, completed exterior shell, insulation and linings, standard windows and doors, kitchen cabinetry and appliances, bathroom fixtures and fit-out, internal electrical and plumbing, hot water, air conditioning and standard interior finishes.

Designed around your way of life
Each home has an 8.0 x 2.4 m nominal body. Choose from separate-bedroom layouts or an open studio, with material palettes ranging from coastal whites to charcoal and warm timber tones.

Price basis
Prices shown are indicative starting prices including GST for the standard home package. Final inclusions, selected products, engineering and certification requirements are confirmed in a written specification and quotation.

Quoted separately
Delivery, crantage / placement, land and site preparation, foundations, external decks, utility connections, sewer / septic, tanks, solar / batteries, off-grid upgrades, approvals and variations.

COASTAL RETREAT / EXTERIOR PRESENTATION

INDICATIVE DESIGN / FINAL DETAILS AND INCLUSIONS SUBJECT TO WRITTEN SPECIFICATION AND QUOTATION



A SMALL HOME.

A CONSIDERED WAY OF LIFE.

Separate queen bedroom, central living space, sage galley kitchen and a private end bathroom.

White weatherboard-look cladding; sage joinery; warm oak-look finishes; light grey metal roof.

INDICATIVE BASE HOME PACKAGE


\$129,900

INCLUDING GST

Standard completed home package. Delivery, placement, site works and connections quoted separately.

COASTAL RETREAT / FLOOR PLAN

INDICATIVE DESIGN / FINAL DETAILS AND INCLUSIONS SUBJECT TO WRITTEN SPECIFICATION AND QUOTATION

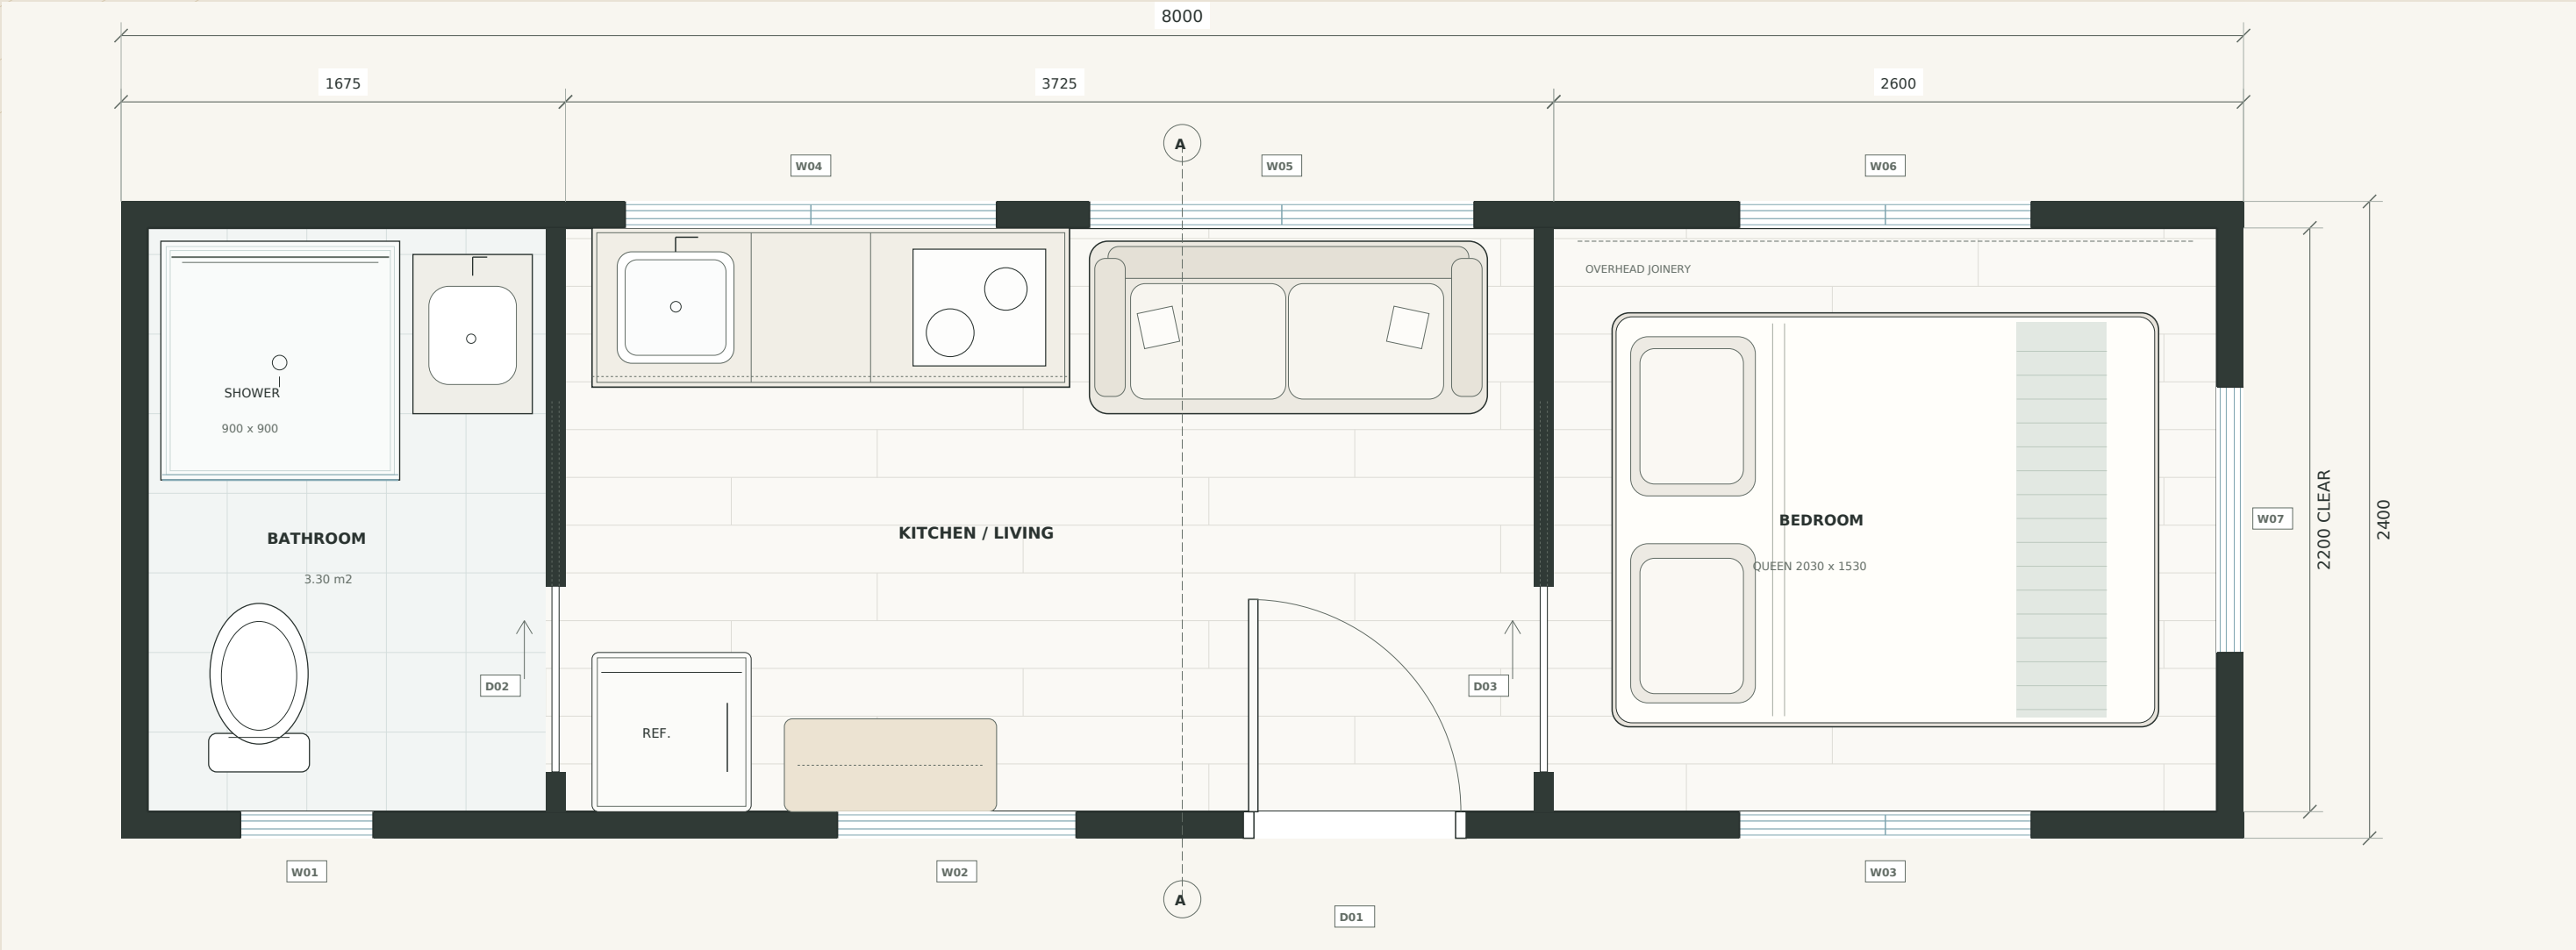

01 SPATIAL ORGANISATION

Separate queen bedroom, central living space, sage galley kitchen and a private end bathroom.


02 WALL / OPENING BASIS

100 external walls; 75 internal partitions. Pocket doors: 700 nominal clear. Entry: 800. Window and door IDs refer to sheet A301.

03 PLAN DATA


External footprint: 19.20 m2
Clear shell before partitions: 17.16 m2
Body excludes drawbar / external steps.
Compact circulation; not an accessible layout.

SCALE 1:25 AT A3 - PRINT ACTUAL SIZE

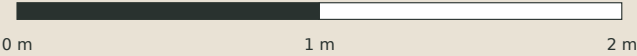

MILLIMETRES / PRINT A3 AT 100%

Indicative layout; final set-out subject to approved details.

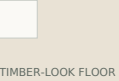

JOINERY

COASTAL RETREAT / FURNISHED INTERIOR VIEW

INDICATIVE DESIGN / FINAL DETAILS AND INCLUSIONS SUBJECT TO WRITTEN SPECIFICATION AND QUOTATION



THE LAYOUT

Separate queen bedroom, central living space, sage galley kitchen and a private end bathroom.

MATERIAL CHARACTER

White weatherboard-look cladding; sage joinery; warm oak-look finishes; light grey metal roof.


DESIGNED AS A COMPLETE HOME

Furnished view illustrates the intended interior character. Layout, measured openings and set-out refer to the dimensioned plan. Final products and inclusions are confirmed in your specification.


COASTAL RETREAT / ELEVATIONS & SECTION

INDICATIVE DESIGN / FINAL DETAILS AND INCLUSIONS SUBJECT TO WRITTEN SPECIFICATION AND QUOTATION


SOUTH / ENTRY SIDE 1:50

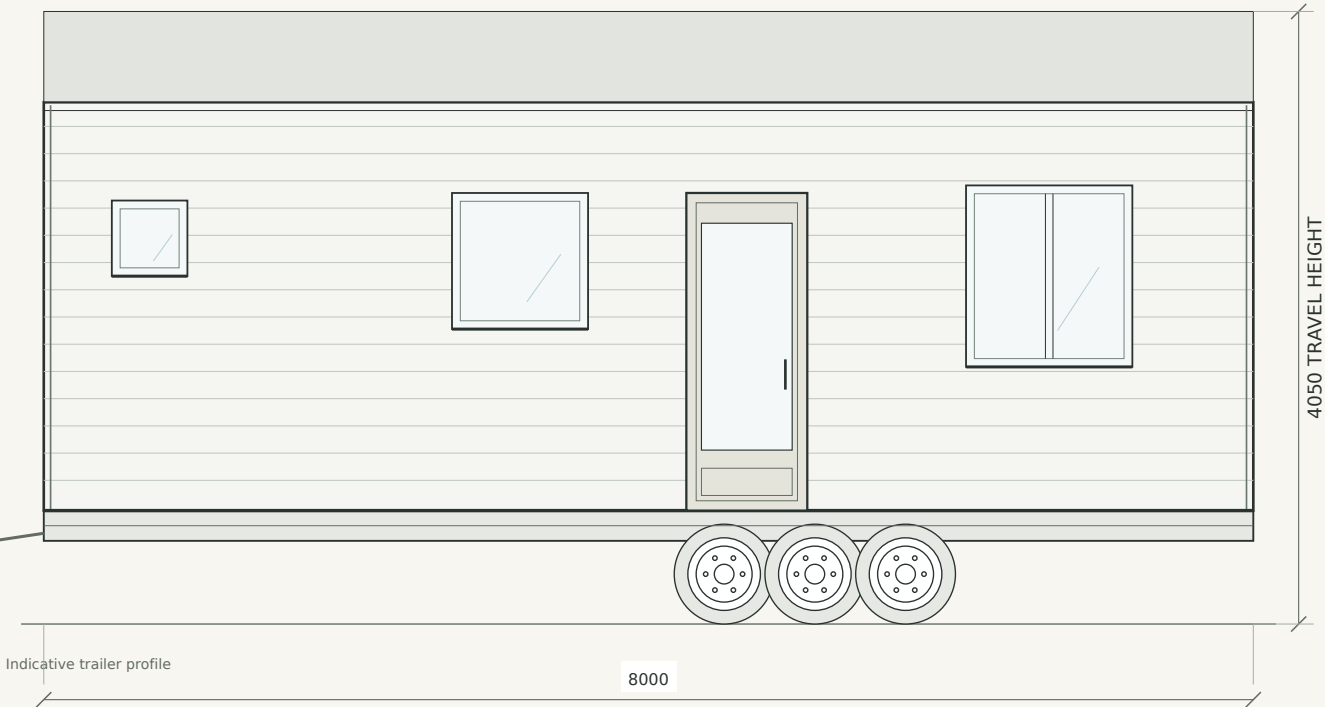


WEST / DRAWBAR END 1:50

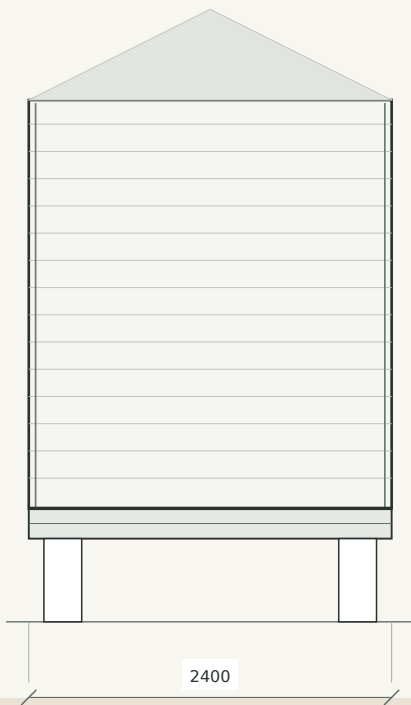


EAST / OPPOSITE END 1:50

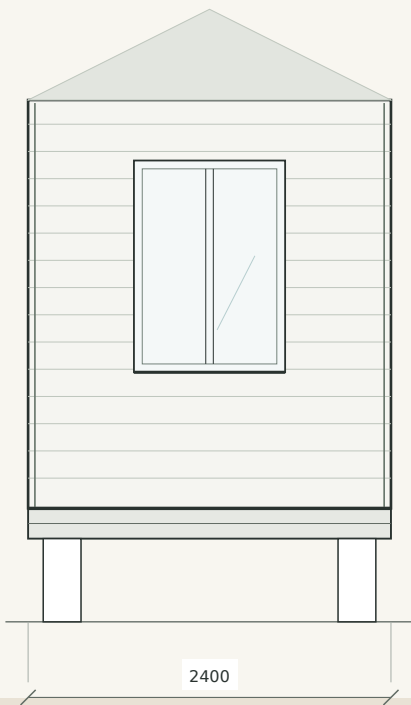

NORTH 1:50

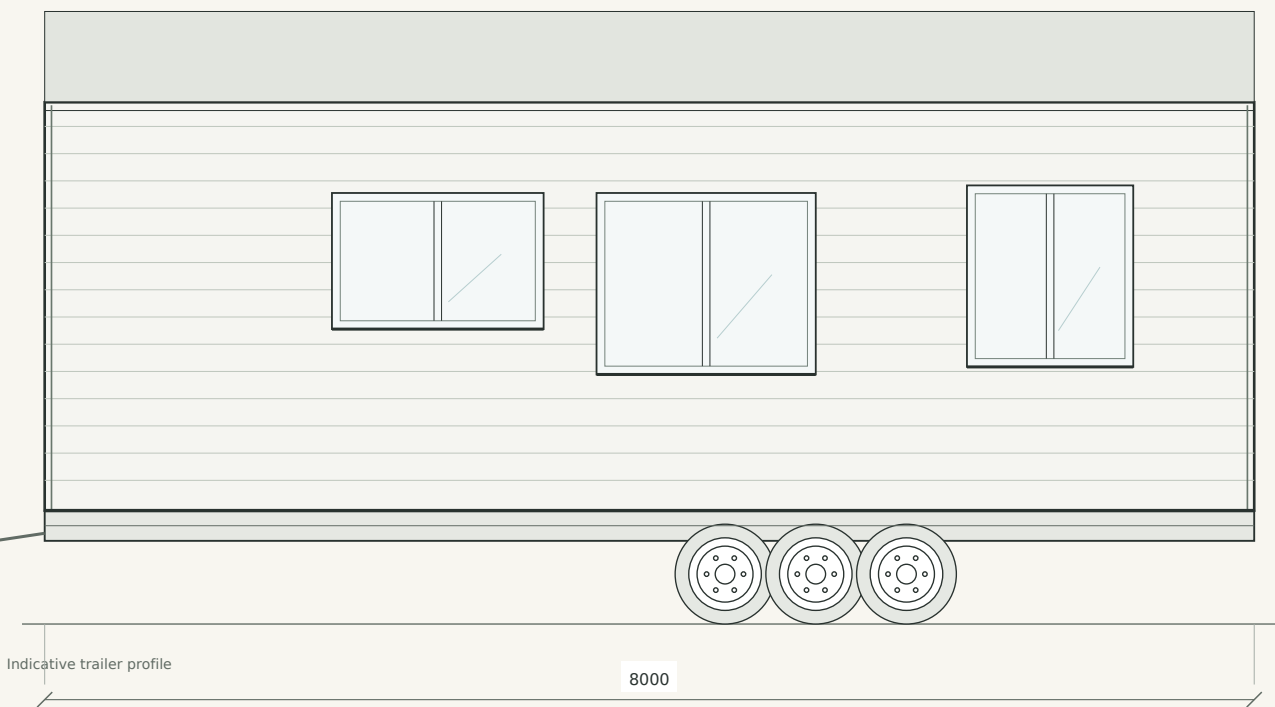

SECTION A-A / THROUGH LIVING 1:50

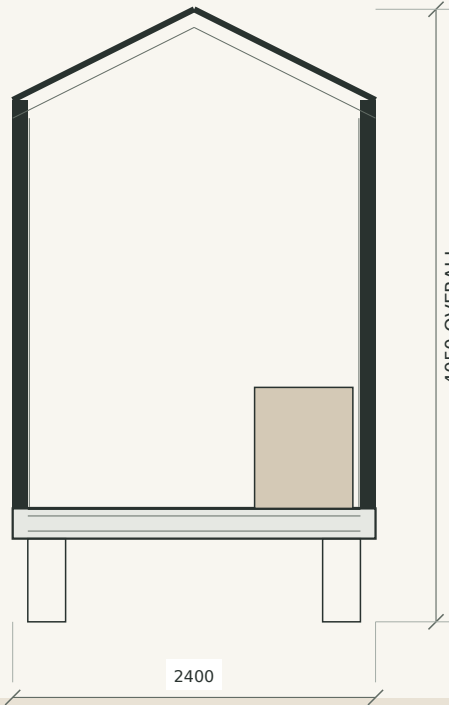

— HIGH POINT +4050

— EAVE +3450

— FLOOR +750

— ROAD +0


DESIGN PROFILE
Section illustrates the relationship between the trailer, floor, walls and roof. Final build-ups, clearances and structure are confirmed during detailed design and engineering.

PACKAGE PRESENTATION
Elevations show the main home body. Drawbar and trailer details are indicative. External decks, awnings and rooftop equipment are not included unless specified.

COASTAL RETREAT / ROOF PLAN & OPENINGS

INDICATIVE DESIGN / FINAL DETAILS AND INCLUSIONS SUBJECT TO WRITTEN SPECIFICATION AND QUOTATION

ROOF PLAN / 1:50

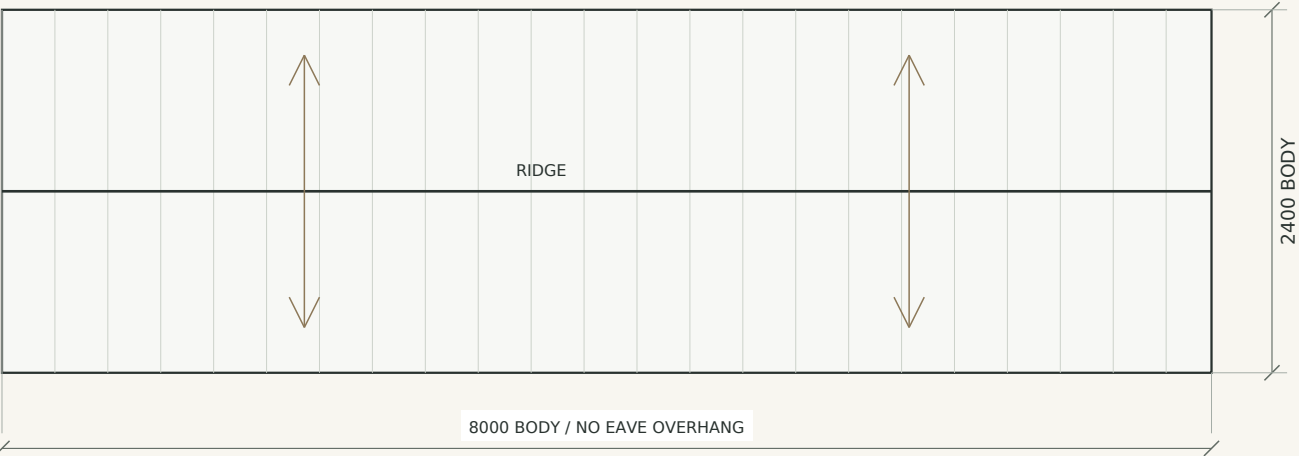

Roof form: GABLE. Indicative pitch: 26.6 degrees from envelope geometry. Highest point +4050; eave / low edge +3450; finished floor +750 above road. Gutters and flashings must be contained within the verified overall width. Roof profile and equipment positions are indicative; final configuration is confirmed with your selected package.

SCALE 1:50 AT A3 - PRINT ACTUAL SIZE



FINISH PALETTE

White weatherboard-look cladding; sage joinery; warm oak-look finishes; light grey metal roof. Final materials, colours and inclusions are confirmed in your written specification.

WINDOW & DOOR SCHEDULE / NOMINAL OPENINGS

ID	FACE	W x H	SILL*	POSITION**
W01	S	500 x 500	1550	450
W02	S	900 x 900	1200	2700
W03	S	1100 x 1200	950	6100
W04	N	1400 x 900	1200	1900
W05	N	1450 x 1200	900	3650
W06	N	1100 x 1200	950	6100
W07	E	1000 x 1400	900	700
D01	S	800 x 2100	0	4250
D02 / D03	INTERNAL	700 clear pocket openings		

* Sill above finished floor. ** Offset from west end on long elevations; offset from south corner on end elevations. Dimensions are schematic nominal openings, not manufacturer order sizes.

Windows are represented as fixed glazing for appearance only; operable portions, safety glazing, emergency escape, ventilation and wet-area requirements need assessment. Door clear openings require selected frame and hardware details.

PLAN KEY

FR = refrigerator. SH = shower. WC = toilet. PD = pocket door. Blue linework = glazing. Dashed A-A line = cross-section reference. True north is site-dependent; N/S labels identify drawing faces only.

MODERN ESCAPE / EXTERIOR PRESENTATION

INDICATIVE DESIGN / FINAL DETAILS AND INCLUSIONS SUBJECT TO WRITTEN SPECIFICATION AND QUOTATION



A SMALL HOME.

A CONSIDERED WAY OF LIFE.

Bedroom at the drawbar end, an offset side entry and a kitchen facing the living bench.

Charcoal vertical metal cladding; oak-look cabinetry; slim dark surfaces; black hardware.

INDICATIVE BASE HOME PACKAGE

\$139,900

INCLUDING GST

Standard completed home package. Delivery, placement, site works and connections quoted separately.

MODERN ESCAPE / FLOOR PLAN

INDICATIVE DESIGN / FINAL DETAILS AND INCLUSIONS SUBJECT TO WRITTEN SPECIFICATION AND QUOTATION



01 SPATIAL ORGANISATION

Bedroom at the drawbar end, an offset side entry and a kitchen facing the living bench.


02 WALL / OPENING BASIS

100 external walls; 75 internal partitions. Pocket doors: 700 nominal clear. Entry: 800. Window and door IDs refer to sheet A301.

03 PLAN DATA


External footprint: 19.20 m2
Clear shell before partitions: 17.16 m2
Body excludes drawbar / external steps.
Compact circulation; not an accessible layout.

SCALE 1:25 AT A3 - PRINT ACTUAL SIZE

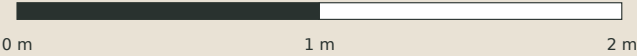

MILLIMETRES / PRINT A3 AT 100%

Indicative layout; final set-out subject to approved details.

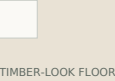

MODERN ESCAPE / FURNISHED INTERIOR VIEW

INDICATIVE DESIGN / FINAL DETAILS AND INCLUSIONS SUBJECT TO WRITTEN SPECIFICATION AND QUOTATION



THE LAYOUT

Bedroom at the drawbar end, an offset side entry and a kitchen facing the living bench.

MATERIAL CHARACTER

Charcoal vertical metal cladding; oak-look cabinetry; slim dark surfaces; black hardware.

DESIGNED AS A COMPLETE HOME


Furnished view illustrates the intended interior character. Layout, measured openings and set-out refer to the dimensioned plan. Final products and inclusions are confirmed in your specification.




MODERN ESCAPE / ELEVATIONS & SECTION

INDICATIVE DESIGN / FINAL DETAILS AND INCLUSIONS SUBJECT TO WRITTEN SPECIFICATION AND QUOTATION


SOUTH / ENTRY SIDE 1:50

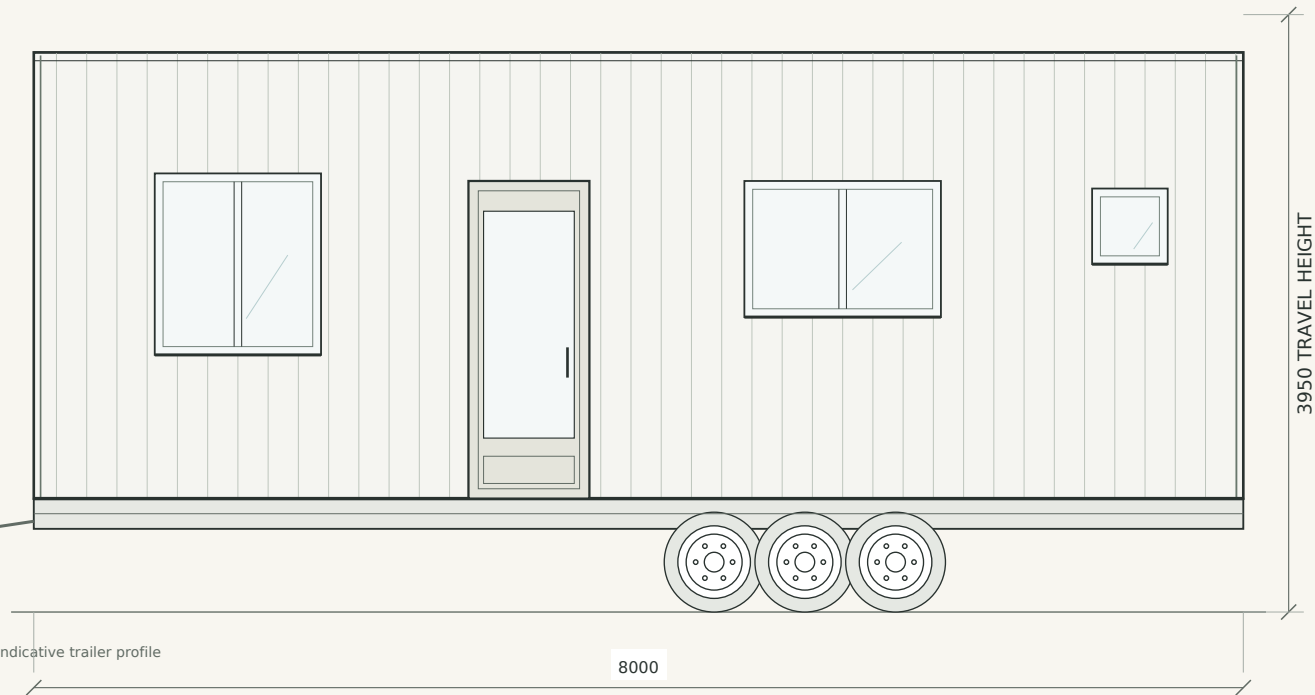


NORTH 1:50

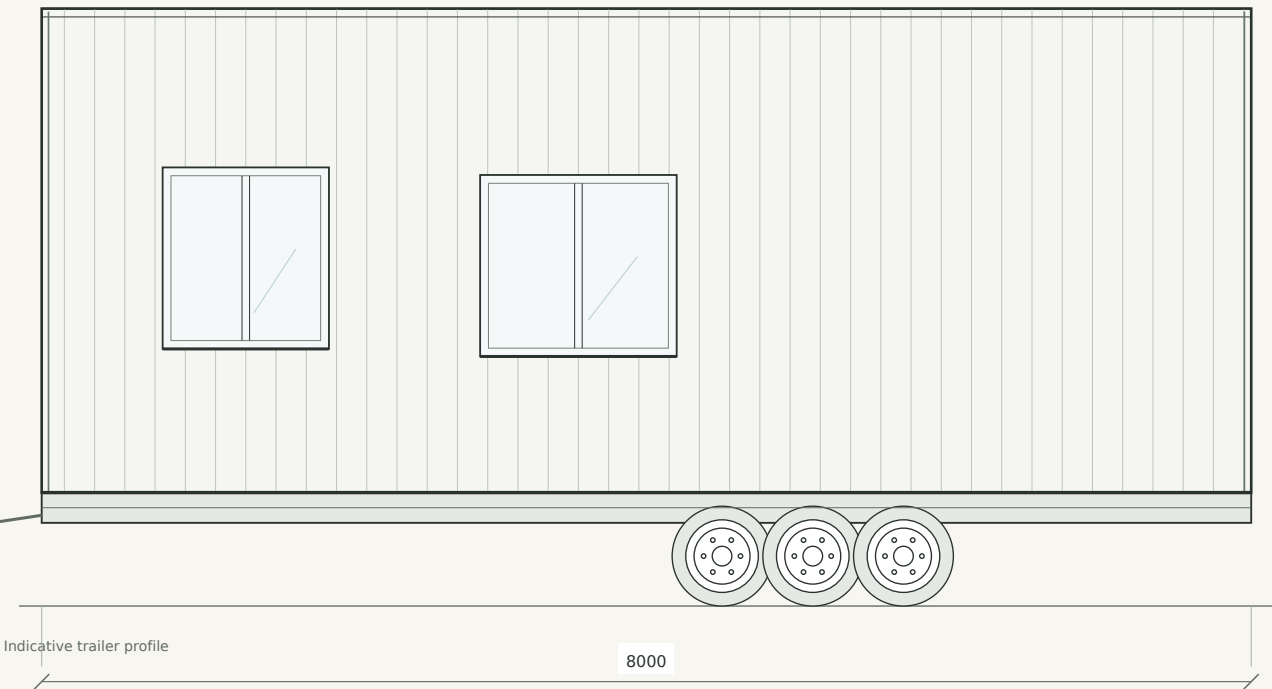


WEST / DRAWBAR END 1:50

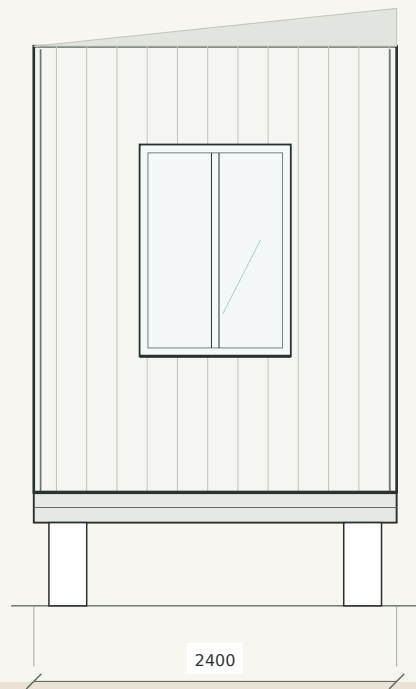

EAST / OPPOSITE END 1:50

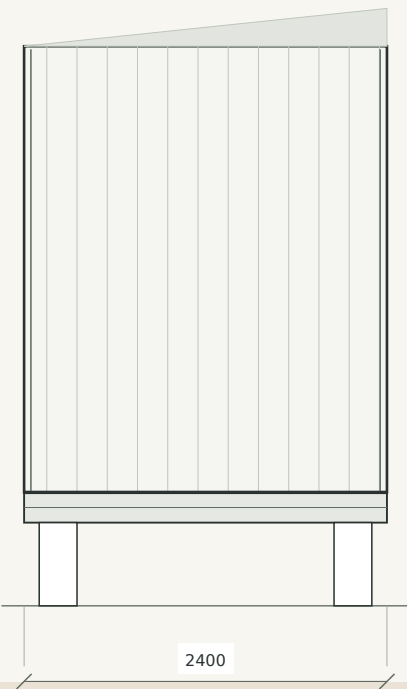

SECTION A-A / THROUGH LIVING 1:50

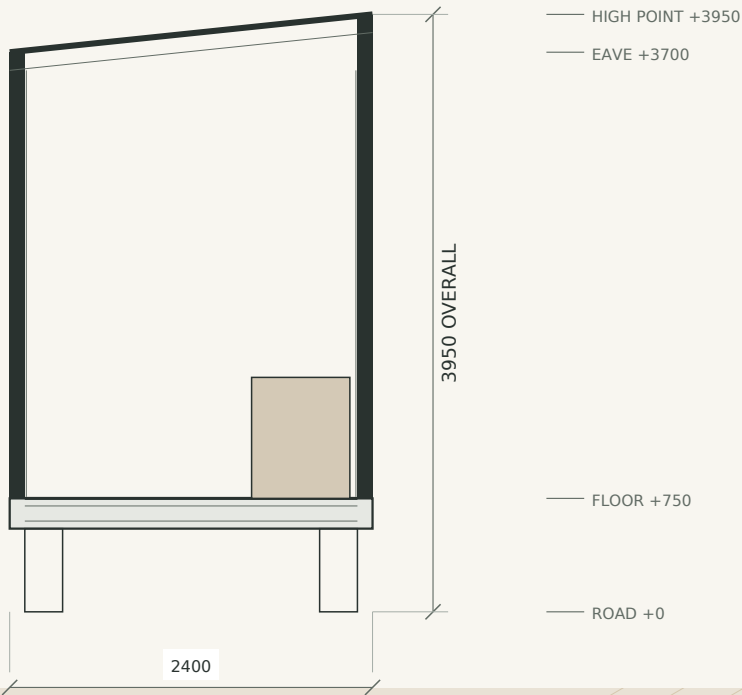


DESIGN PROFILE
Section illustrates the relationship between the trailer, floor, walls and roof. Final build-ups, clearances and structure are confirmed during detailed design and engineering.

PACKAGE PRESENTATION
Elevations show the main home body. Drawbar and trailer details are indicative. External decks, awnings and rooftop equipment are not included unless specified.

MODERN ESCAPE / ROOF PLAN & OPENINGS

INDICATIVE DESIGN / FINAL DETAILS AND INCLUSIONS SUBJECT TO WRITTEN SPECIFICATION AND QUOTATION

ROOF PLAN / 1:50

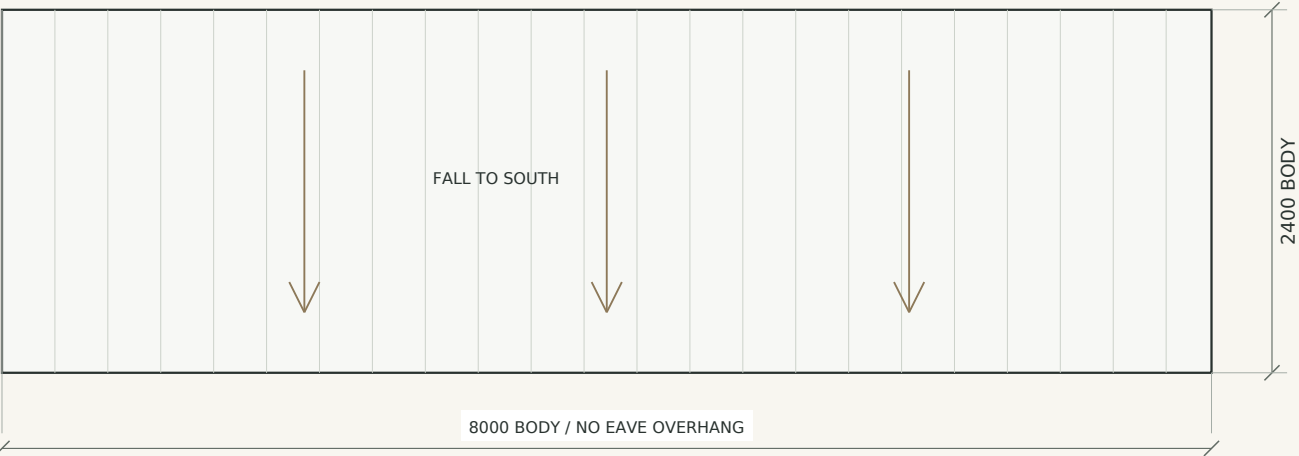

Roof form: SKILLION. Indicative pitch: 5.9 degrees from envelope geometry. Highest point +3950; eave / low edge +3700; finished floor +750 above road. Gutters and flashings must be contained within the verified overall width. Roof profile and equipment positions are indicative; final configuration is confirmed with your selected package.

SCALE 1:50 AT A3 - PRINT ACTUAL SIZE



FINISH PALETTE

Charcoal vertical metal cladding; oak-look cabinetry; slim dark surfaces; black hardware. Final materials, colours and inclusions are confirmed in your written specification.

WINDOW & DOOR SCHEDULE / NOMINAL OPENINGS

ID	FACE	W x H	SILL*	POSITION**
W01	S	1100 x 1200	950	800
W02	S	1300 x 900	1200	4700
W03	S	500 x 500	1550	7000
W04	N	1100 x 1200	950	800
W05	N	1300 x 1200	900	2900
W06	W	1000 x 1400	900	700
D01	S	800 x 2100	0	2875
D02 / D03	INTERNAL	700 clear pocket openings		

* Sill above finished floor. ** Offset from west end on long elevations; offset from south corner on end elevations. Dimensions are schematic nominal openings, not manufacturer order sizes.

Windows are represented as fixed glazing for appearance only; operable portions, safety glazing, emergency escape, ventilation and wet-area requirements need assessment. Door clear openings require selected frame and hardware details.

PLAN KEY

FR = refrigerator. SH = shower. WC = toilet. PD = pocket door. Blue linework = glazing. Dashed A-A line = cross-section reference. True north is site-dependent; N/S labels identify drawing faces only.

SCANDI LIGHT / EXTERIOR PRESENTATION

INDICATIVE DESIGN / FINAL DETAILS AND INCLUSIONS SUBJECT TO WRITTEN SPECIFICATION AND QUOTATION



A SMALL HOME.

A CONSIDERED WAY OF LIFE.

An open sleeping studio with a low privacy screen, longer kitchenette and a side entry opposite the kitchen.

Off-white vertical lightweight cladding; pale timber-look surfaces; simple soft-white joinery.

INDICATIVE BASE HOME PACKAGE


\$134,900

INCLUDING GST

Standard completed home package. Delivery, placement, site works and connections quoted separately.

SCANDI LIGHT / FLOOR PLAN

INDICATIVE DESIGN / FINAL DETAILS AND INCLUSIONS SUBJECT TO WRITTEN SPECIFICATION AND QUOTATION

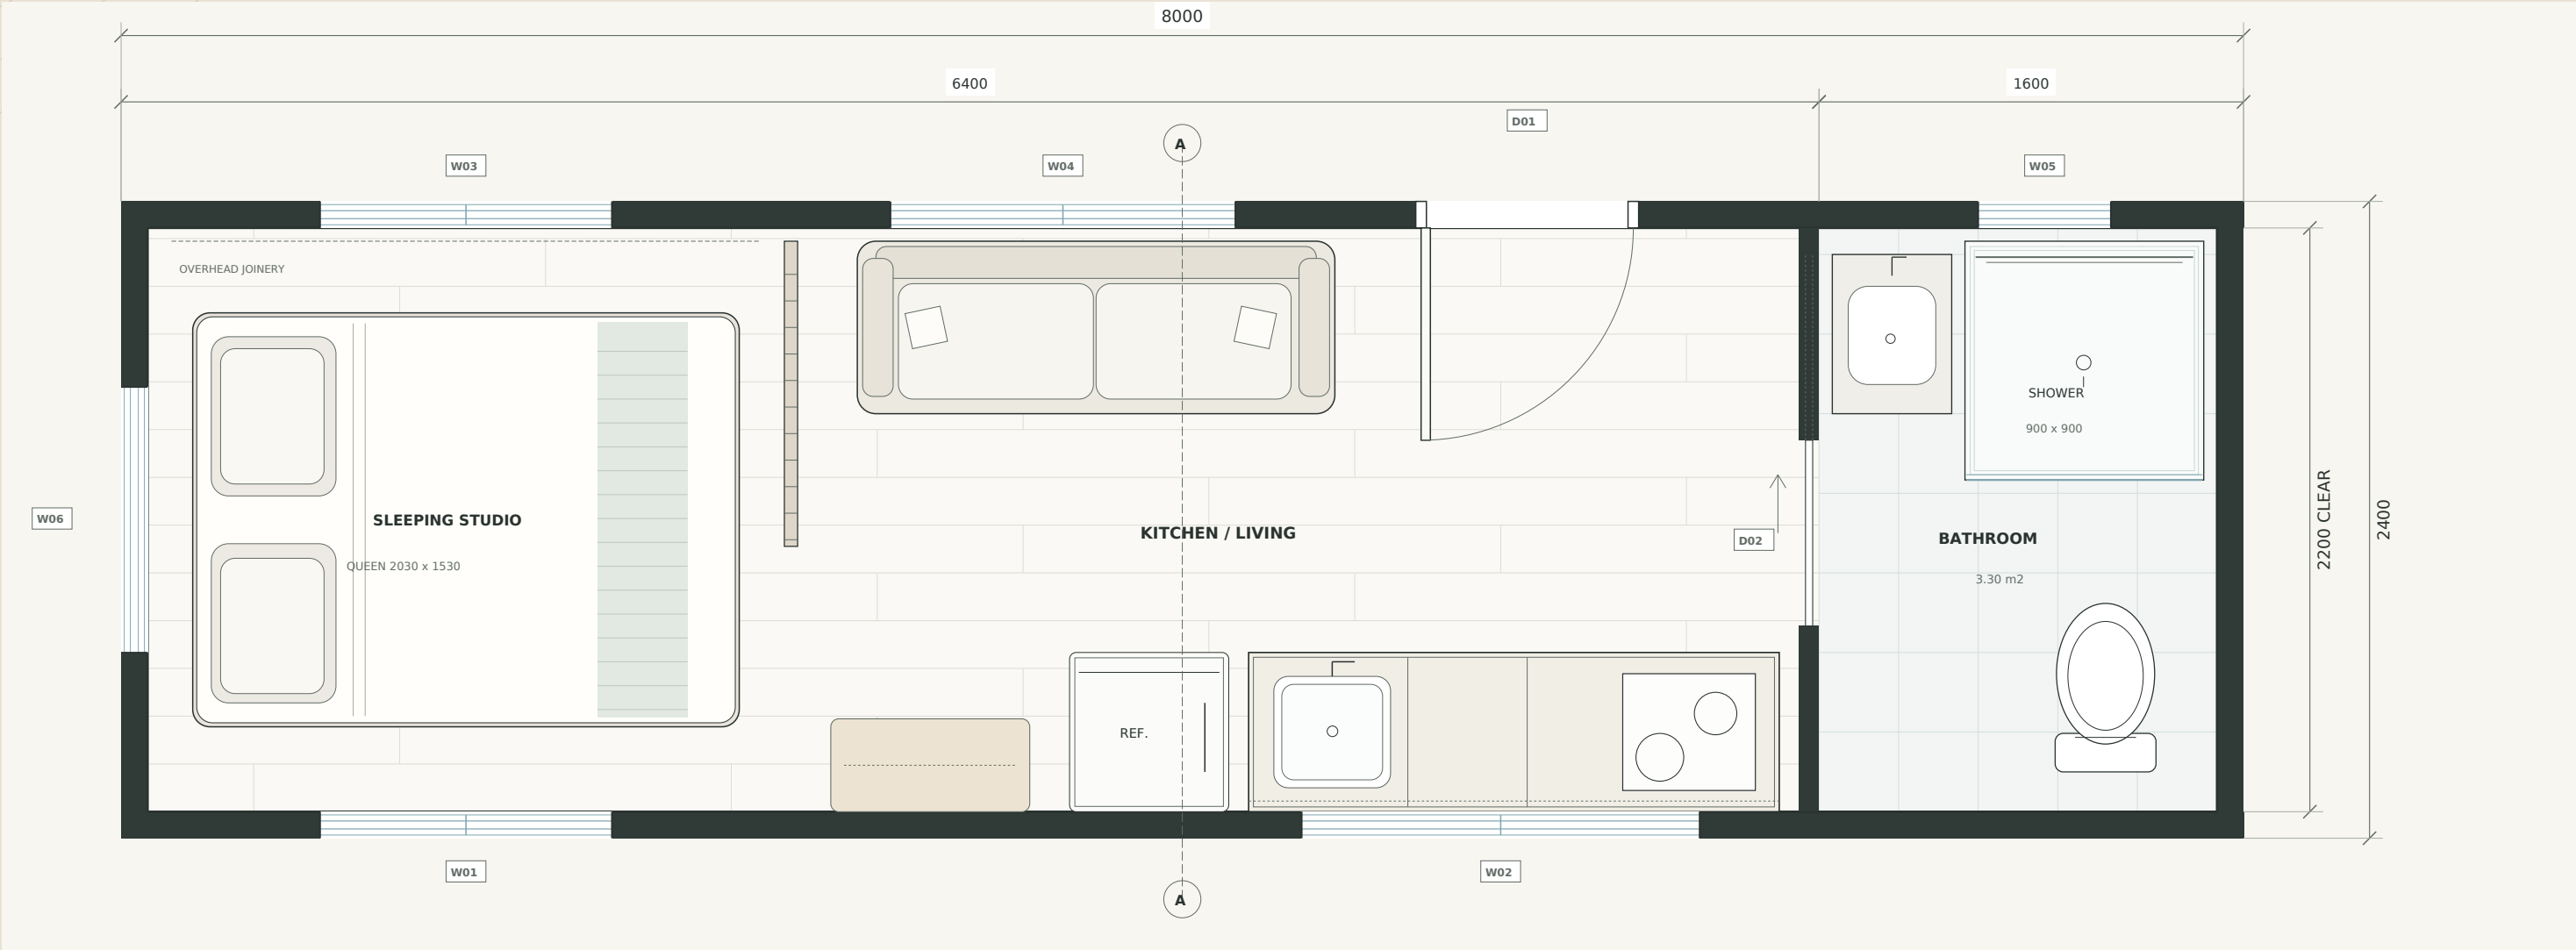

01 SPATIAL ORGANISATION

An open sleeping studio with a low privacy screen, longer kitchenette and a side entry opposite the kitchen.


02 WALL / OPENING BASIS

100 external walls; 75 internal partitions. Pocket doors: 700 nominal clear. Entry: 800. Window and door IDs refer to sheet A301.

03 PLAN DATA

External footprint: 19.20 m2
Clear shell before partitions: 17.16 m2
Body excludes drawbar / external steps.
Compact circulation; not an accessible layout.

SCALE 1:25 AT A3 - PRINT ACTUAL SIZE

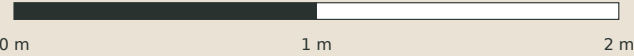

MILLIMETRES / PRINT A3 AT 100%

Indicative layout; final set-out subject to approved details.



TIMBER-LOOK FLOOR



WET-AREA FINISH



JOINERY

SCANDI LIGHT / FURNISHED INTERIOR VIEW

INDICATIVE DESIGN / FINAL DETAILS AND INCLUSIONS SUBJECT TO WRITTEN SPECIFICATION AND QUOTATION



THE LAYOUT

An open sleeping studio with a low privacy screen, longer kitchenette and a side entry opposite the kitchen.

MATERIAL CHARACTER

Off-white vertical lightweight cladding; pale timber-look surfaces; simple soft-white joinery.


DESIGNED AS A COMPLETE HOME

Furnished view illustrates the intended interior character. Layout, measured openings and set-out refer to the dimensioned plan. Final products and inclusions are confirmed in your specification.


SCANDI LIGHT / ELEVATIONS & SECTION

INDICATIVE DESIGN / FINAL DETAILS AND INCLUSIONS SUBJECT TO WRITTEN SPECIFICATION AND QUOTATION


SOUTH 1:50

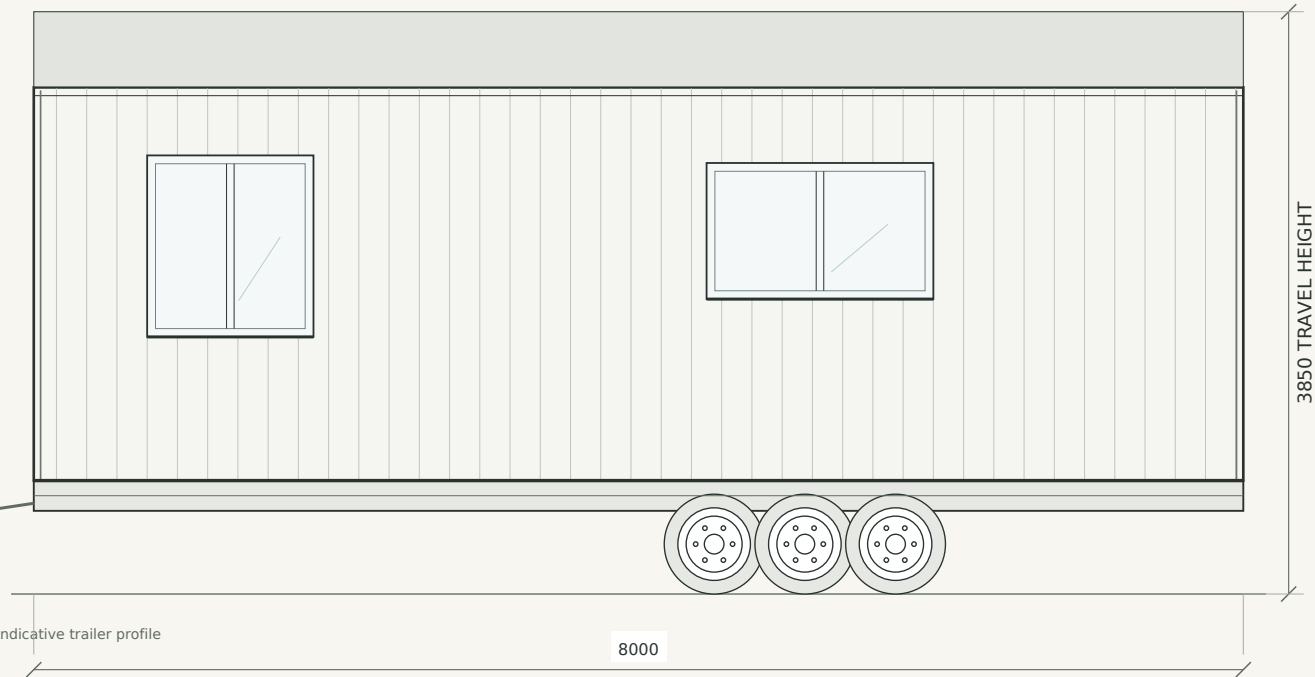


WEST / DRAWBAR END 1:50

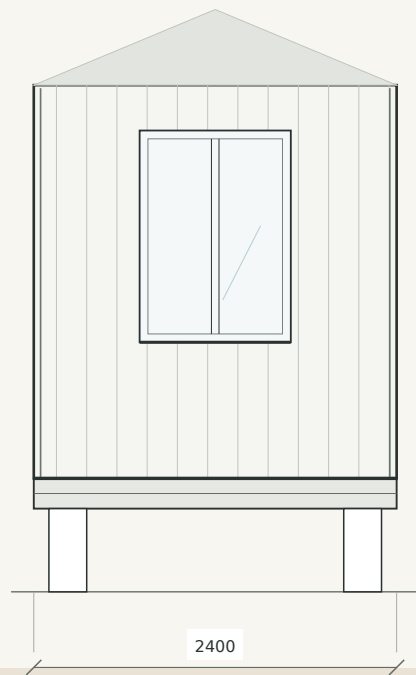


EAST / OPPOSITE END 1:50

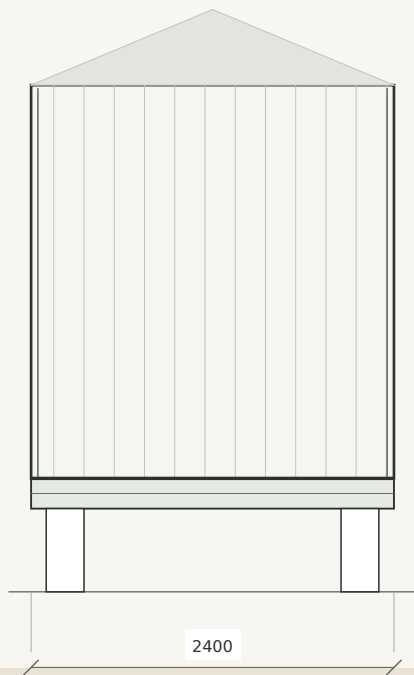

NORTH / ENTRY SIDE 1:50

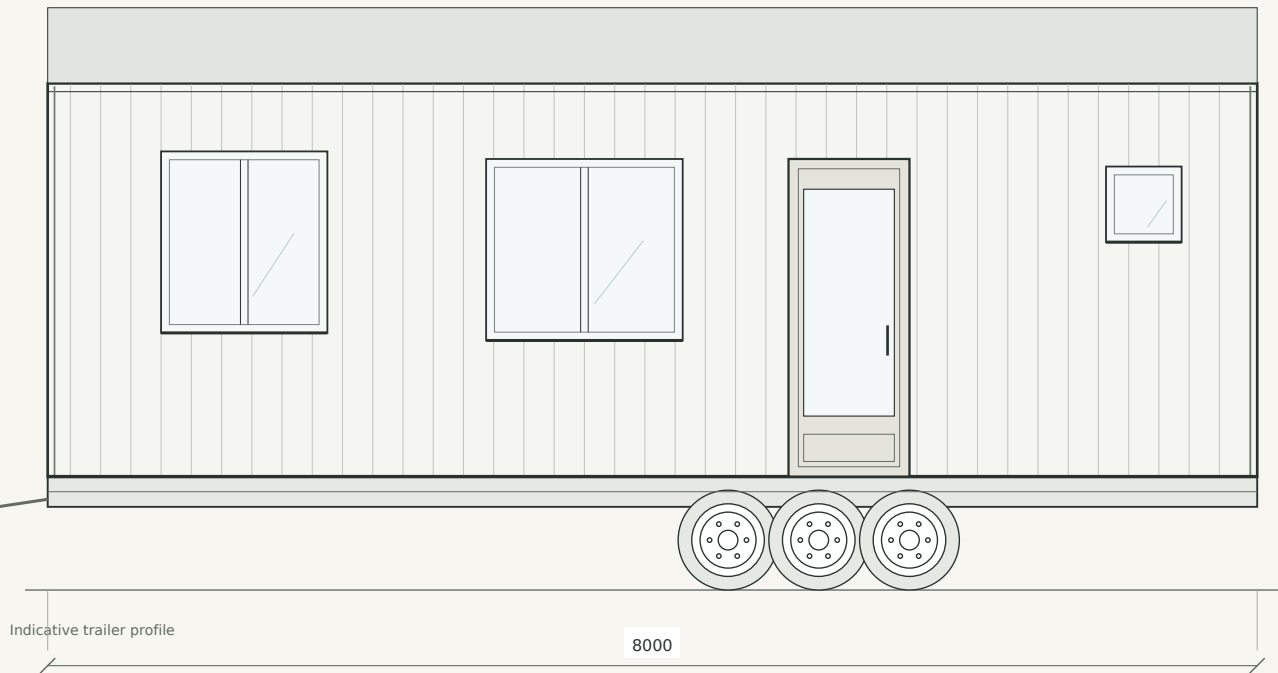

SECTION A-A / THROUGH LIVING 1:50

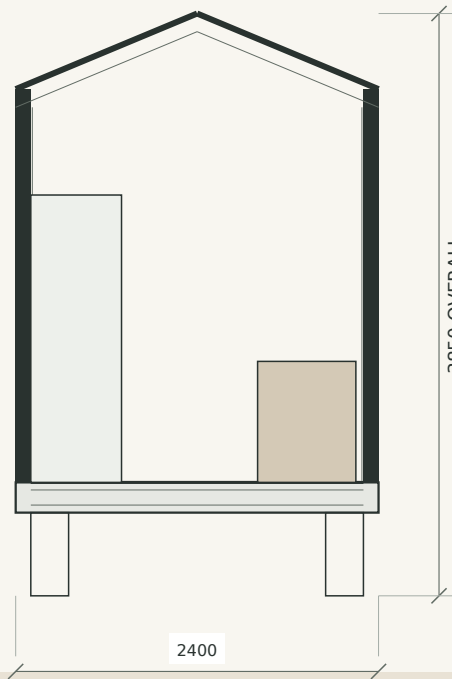

— HIGH POINT +3850

— EAVE +3350

— FLOOR +750

— ROAD +0


DESIGN PROFILE
Section illustrates the relationship between the trailer, floor, walls and roof. Final build-ups, clearances and structure are confirmed during detailed design and engineering.

PACKAGE PRESENTATION
Elevations show the main home body. Drawbar and trailer details are indicative. External decks, awnings and rooftop equipment are not included unless specified.

SCANDI LIGHT / ROOF PLAN & OPENINGS

INDICATIVE DESIGN / FINAL DETAILS AND INCLUSIONS SUBJECT TO WRITTEN SPECIFICATION AND QUOTATION

ROOF PLAN / 1:50

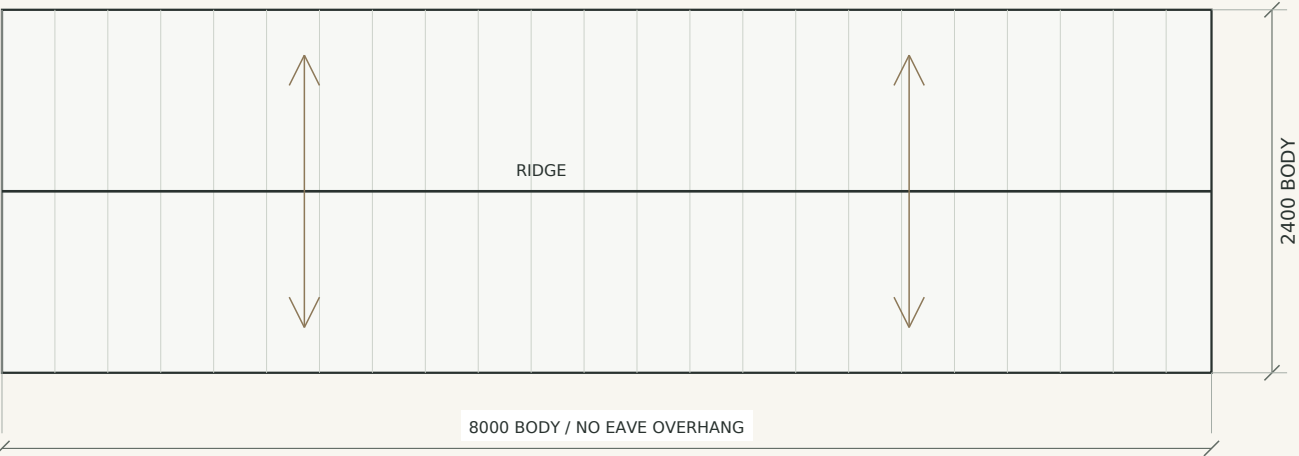

Roof form: GABLE. Indicative pitch: 22.6 degrees from envelope geometry. Highest point +3850; eave / low edge +3350; finished floor +750 above road. Gutters and flashings must be contained within the verified overall width. Roof profile and equipment positions are indicative; final configuration is confirmed with your selected package.

SCALE 1:50 AT A3 - PRINT ACTUAL SIZE



FINISH PALETTE

Off-white vertical lightweight cladding; pale timber-look surfaces; simple soft-white joinery. Final materials, colours and inclusions are confirmed in your written specification.

WINDOW & DOOR SCHEDULE / NOMINAL OPENINGS

ID	FACE	W x H	SILL*	POSITION**
W01	S	1100 x 1200	950	750
W02	S	1500 x 900	1200	4450
W03	N	1100 x 1200	950	750
W04	N	1300 x 1200	900	2900
W05	N	500 x 500	1550	7000
W06	W	1000 x 1400	900	700
D01	N	800 x 2100	0	4900
D02	INTERNAL	700 clear pocket openings		

* Sill above finished floor. ** Offset from west end on long elevations; offset from south corner on end elevations. Dimensions are schematic nominal openings, not manufacturer order sizes.

Windows are represented as fixed glazing for appearance only; operable portions, safety glazing, emergency escape, ventilation and wet-area requirements need assessment. Door clear openings require selected frame and hardware details.

PLAN KEY

FR = refrigerator. SH = shower. WC = toilet. PD = pocket door. Blue linework = glazing. Dashed A-A line = cross-section reference. True north is site-dependent; N/S labels identify drawing faces only.

INDUSTRIAL LODGE / EXTERIOR PRESENTATION

INDICATIVE DESIGN / FINAL DETAILS AND INCLUSIONS SUBJECT TO WRITTEN SPECIFICATION AND QUOTATION



A SMALL HOME.

A CONSIDERED WAY OF LIFE.

A longer galley kitchen, entry from the opposite long side, living bench below a picture window and enclosed bedroom.

Graphite metal cladding; restrained rust-brown accents; warm wood-look cabinetry; dark fittings.

INDICATIVE BASE HOME PACKAGE


\$144,900

INCLUDING GST

Standard completed home package. Delivery, placement, site works and connections quoted separately.

INDUSTRIAL LODGE / FLOOR PLAN

INDICATIVE DESIGN / FINAL DETAILS AND INCLUSIONS SUBJECT TO WRITTEN SPECIFICATION AND QUOTATION

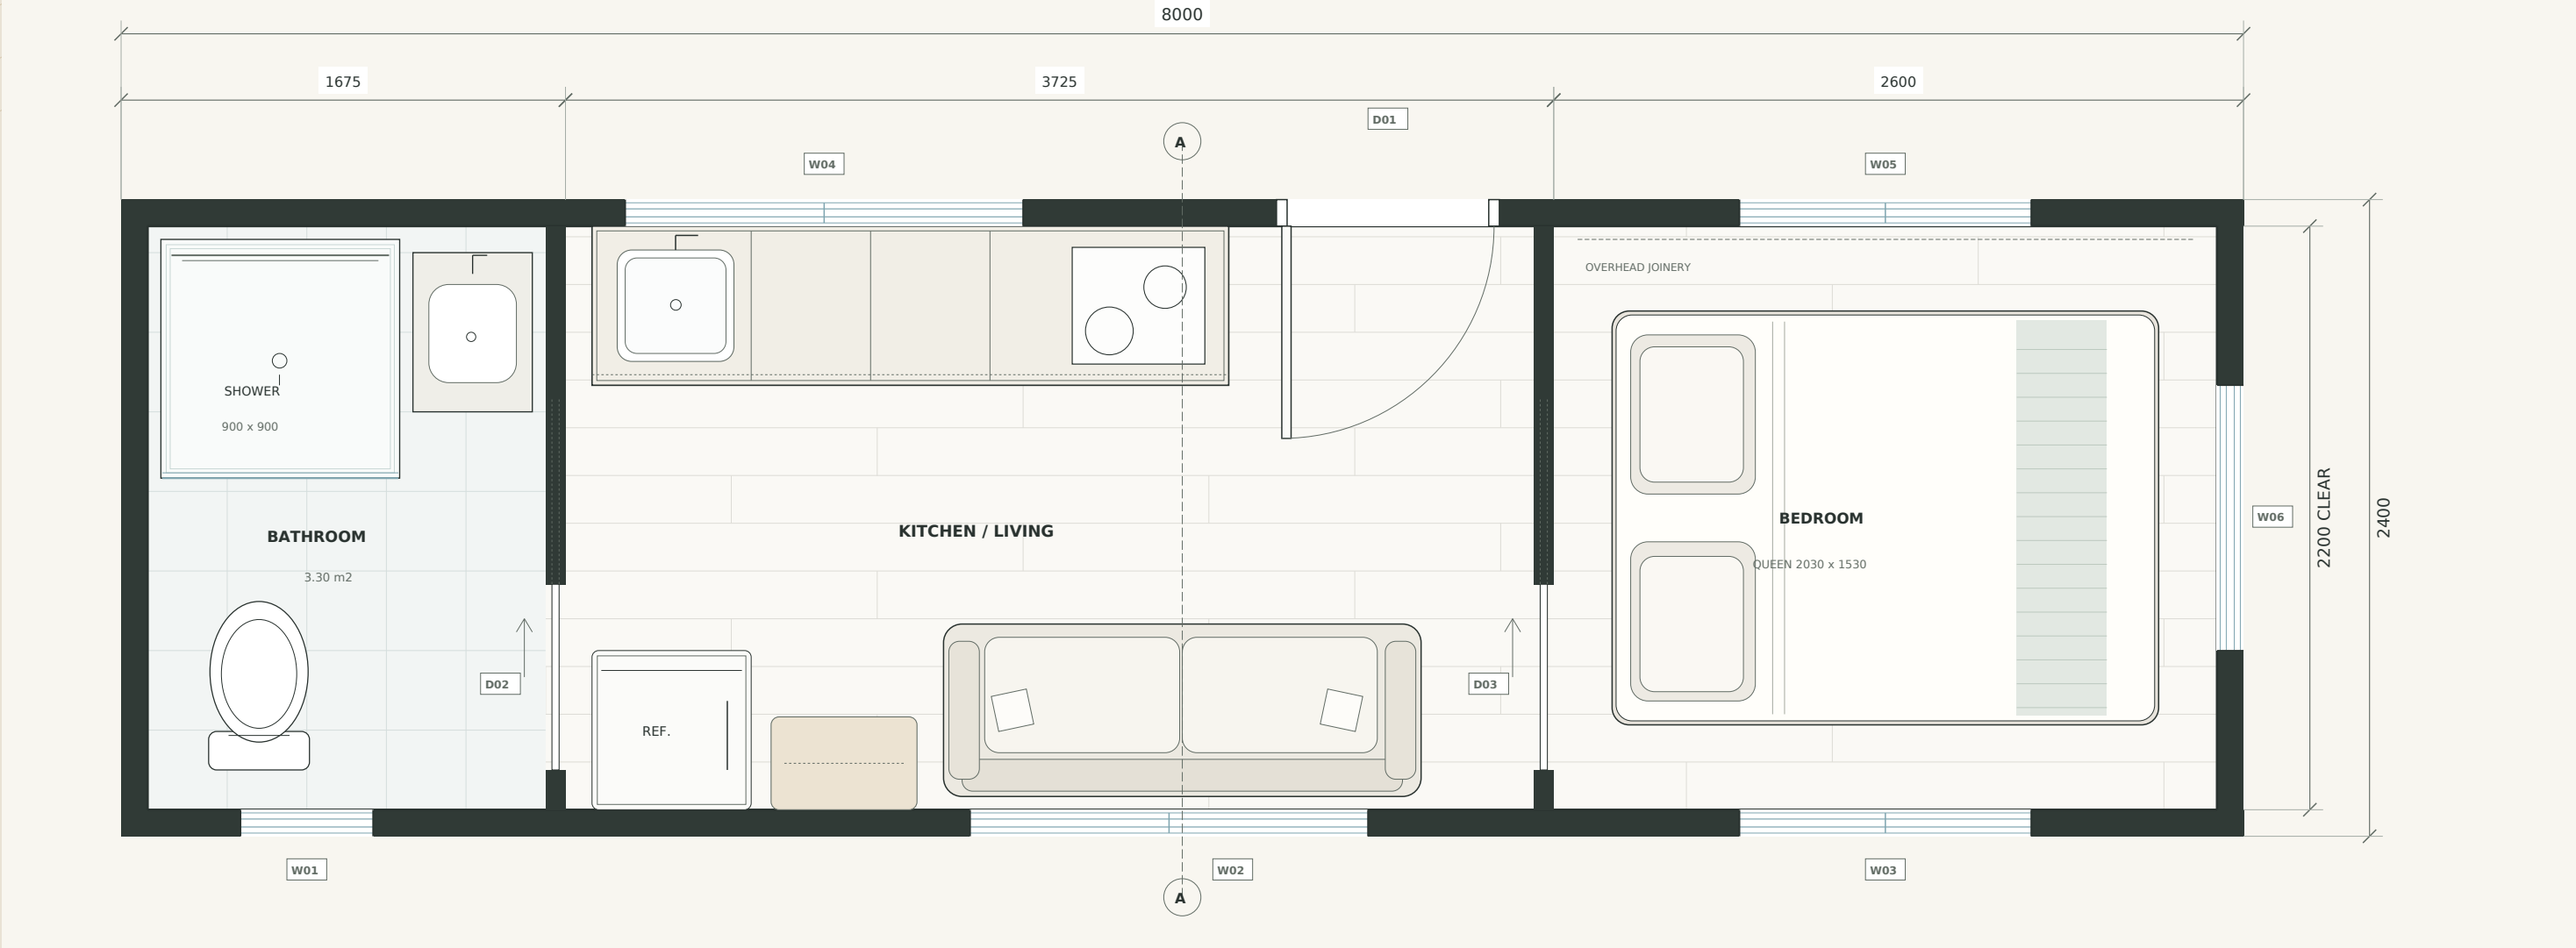

01 SPATIAL ORGANISATION

A longer galley kitchen, entry from the opposite long side, living bench below a picture window and enclosed bedroom.


02 WALL / OPENING BASIS

100 external walls; 75 internal partitions. Pocket doors: 700 nominal clear. Entry: 800. Window and door IDs refer to sheet A301.

03 PLAN DATA


External footprint: 19.20 m2
Clear shell before partitions: 17.16 m2
Body excludes drawbar / external steps.
Compact circulation; not an accessible layout.

SCALE 1:25 AT A3 - PRINT ACTUAL SIZE

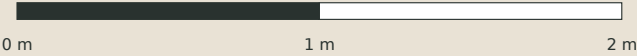

MILLIMETRES / PRINT A3 AT 100%

Indicative layout; final set-out subject to approved details.

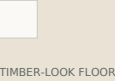

INDUSTRIAL LODGE / FURNISHED INTERIOR VIEW

INDICATIVE DESIGN / FINAL DETAILS AND INCLUSIONS SUBJECT TO WRITTEN SPECIFICATION AND QUOTATION



THE LAYOUT

A longer galley kitchen, entry from the opposite long side, living bench below a picture window and enclosed bedroom.

MATERIAL CHARACTER

Graphite metal cladding; restrained rust-brown accents; warm wood-look cabinetry; dark fittings.


DESIGNED AS A COMPLETE HOME

Furnished view illustrates the intended interior character. Layout, measured openings and set-out refer to the dimensioned plan. Final products and inclusions are confirmed in your specification.


INDUSTRIAL LODGE / ELEVATIONS & SECTION

INDICATIVE DESIGN / FINAL DETAILS AND INCLUSIONS SUBJECT TO WRITTEN SPECIFICATION AND QUOTATION


SOUTH 1:50

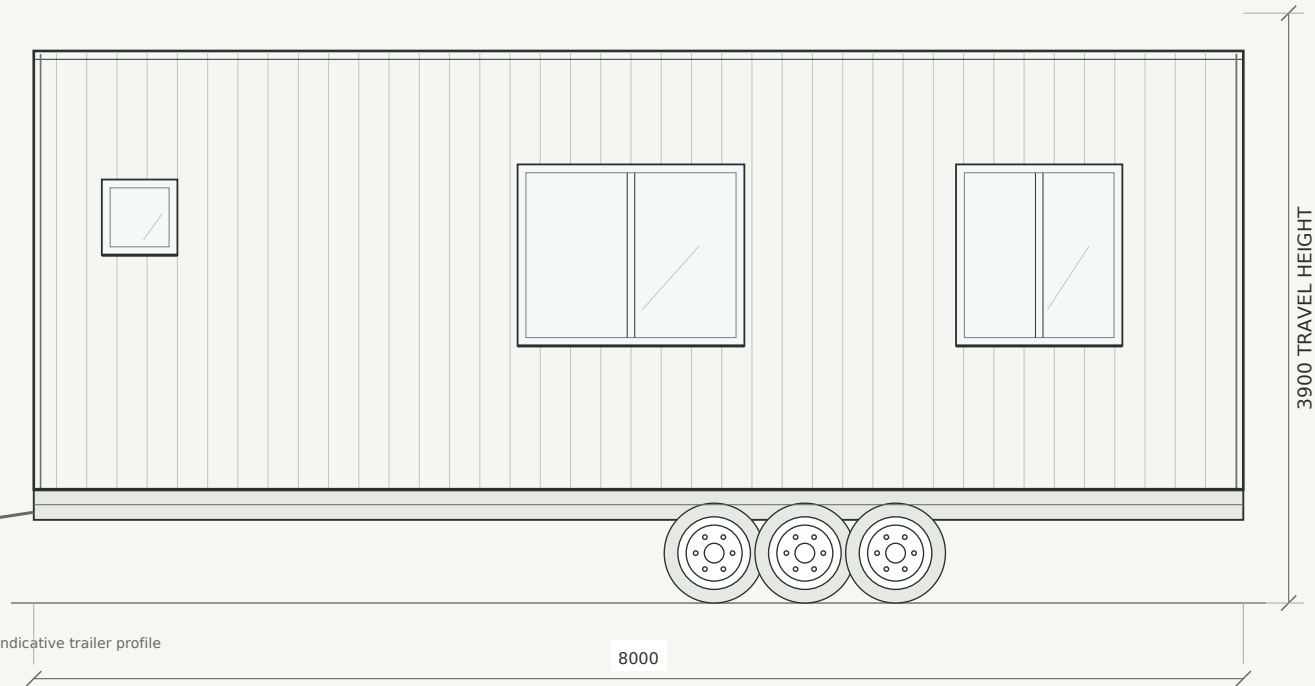


WEST / DRAWBAR END 1:50

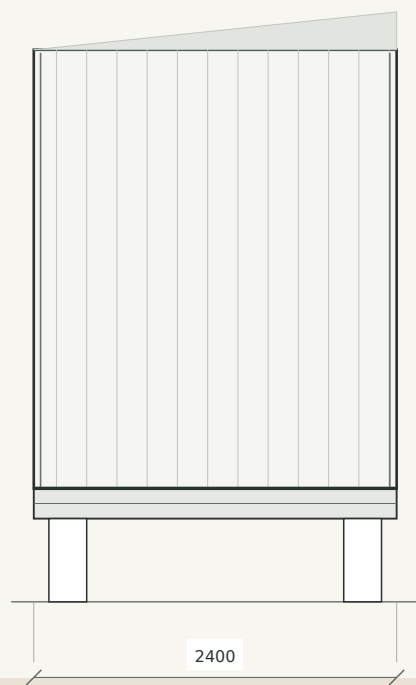


EAST / OPPOSITE END 1:50

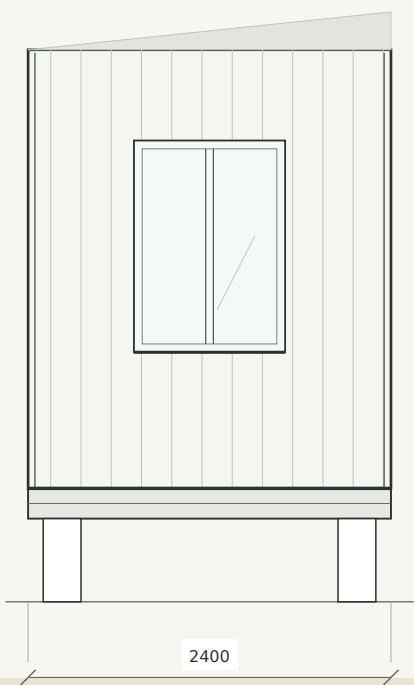

NORTH / ENTRY SIDE 1:50

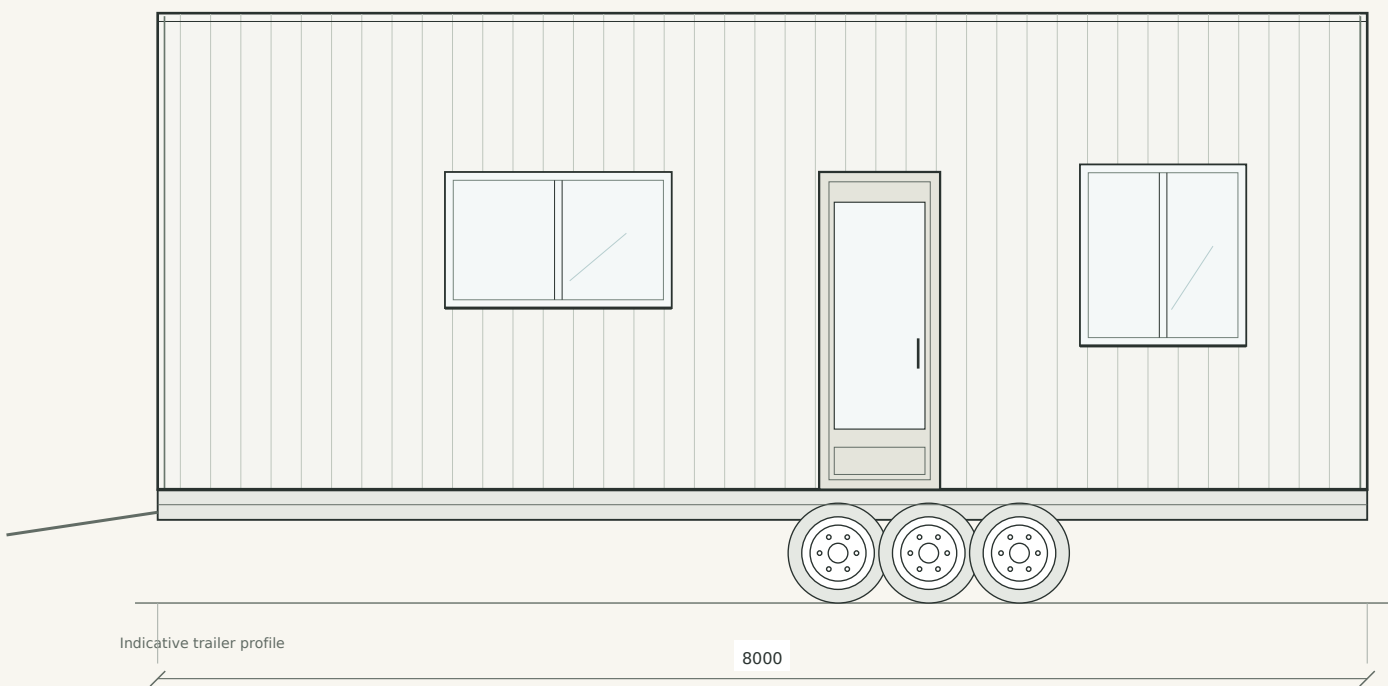

SECTION A-A / THROUGH LIVING 1:50

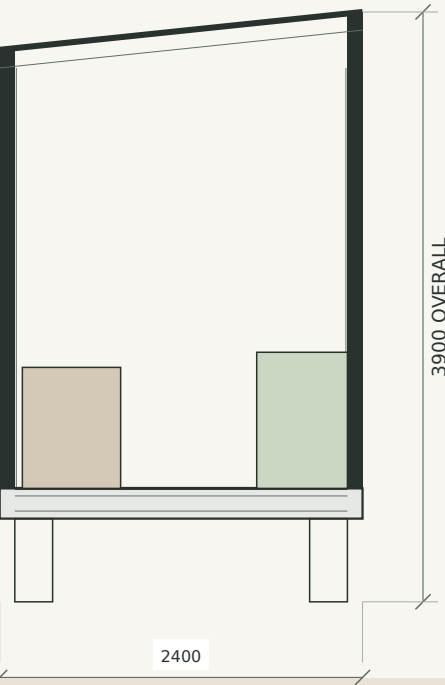

— HIGH POINT +3900
— EAVE +3650

— FLOOR +750
— ROAD +0


DESIGN PROFILE
Section illustrates the relationship between the trailer, floor, walls and roof. Final build-ups, clearances and structure are confirmed during detailed design and engineering.

PACKAGE PRESENTATION
Elevations show the main home body. Drawbar and trailer details are indicative. External decks, awnings and rooftop equipment are not included unless specified.

INDUSTRIAL LODGE / ROOF PLAN & OPENINGS

INDICATIVE DESIGN / FINAL DETAILS AND INCLUSIONS SUBJECT TO WRITTEN SPECIFICATION AND QUOTATION

ROOF PLAN / 1:50

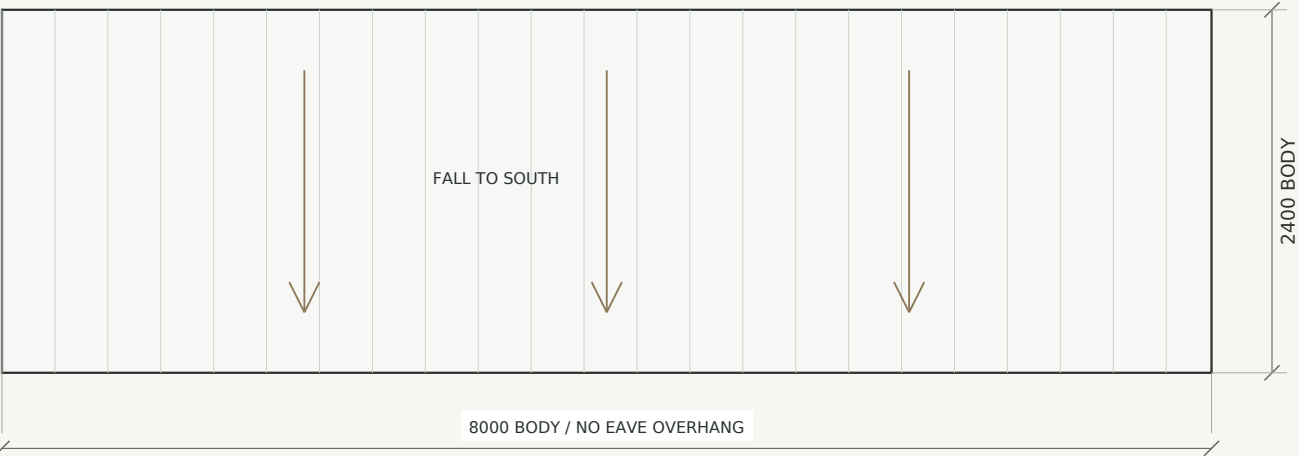

Roof form: SKILLION. Indicative pitch: 5.9 degrees from envelope geometry. Highest point +3900; eave / low edge +3650; finished floor +750 above road. Gutters and flashings must be contained within the verified overall width. Roof profile and equipment positions are indicative; final configuration is confirmed with your selected package.

SCALE 1:50 AT A3 - PRINT ACTUAL SIZE



FINISH PALETTE

Graphite metal cladding; restrained rust-brown accents; warm wood-look cabinetry; dark fittings. Final materials, colours and inclusions are confirmed in your written specification.

WINDOW & DOOR SCHEDULE / NOMINAL OPENINGS

ID	FACE	W x H	SILL*	POSITION**
W01	S	500 x 500	1550	450
W02	S	1500 x 1200	950	3200
W03	S	1100 x 1200	950	6100
W04	N	1500 x 900	1200	1900
W05	N	1100 x 1200	950	6100
W06	E	1000 x 1400	900	700
D01	N	800 x 2100	0	4375
D02 / D03	INTERNAL	700 clear pocket openings		

* Sill above finished floor. ** Offset from west end on long elevations; offset from south corner on end elevations. Dimensions are schematic nominal openings, not manufacturer order sizes.

Windows are represented as fixed glazing for appearance only; operable portions, safety glazing, emergency escape, ventilation and wet-area requirements need assessment. Door clear openings require selected frame and hardware details.

PLAN KEY

FR = refrigerator. SH = shower. WC = toilet. PD = pocket door. Blue linework = glazing. Dashed A-A line = cross-section reference. True north is site-dependent; N/S labels identify drawing faces only.

BALINESE RETREAT / EXTERIOR PRESENTATION

INDICATIVE DESIGN / FINAL DETAILS AND INCLUSIONS SUBJECT TO WRITTEN SPECIFICATION AND QUOTATION



A SMALL HOME.

A CONSIDERED WAY OF LIFE.

A larger bathroom and bedroom, compact central lounge, south-side kitchen and flexible dining ledge.

Sand-toned lightweight cladding; flush timber-look batten accents; bronze frames; dark metal roof.

INDICATIVE BASE HOME PACKAGE


\$149,900

INCLUDING GST

Standard completed home package. Delivery, placement, site works and connections quoted separately.

BALINESE RETREAT / FLOOR PLAN

INDICATIVE DESIGN / FINAL DETAILS AND INCLUSIONS SUBJECT TO WRITTEN SPECIFICATION AND QUOTATION

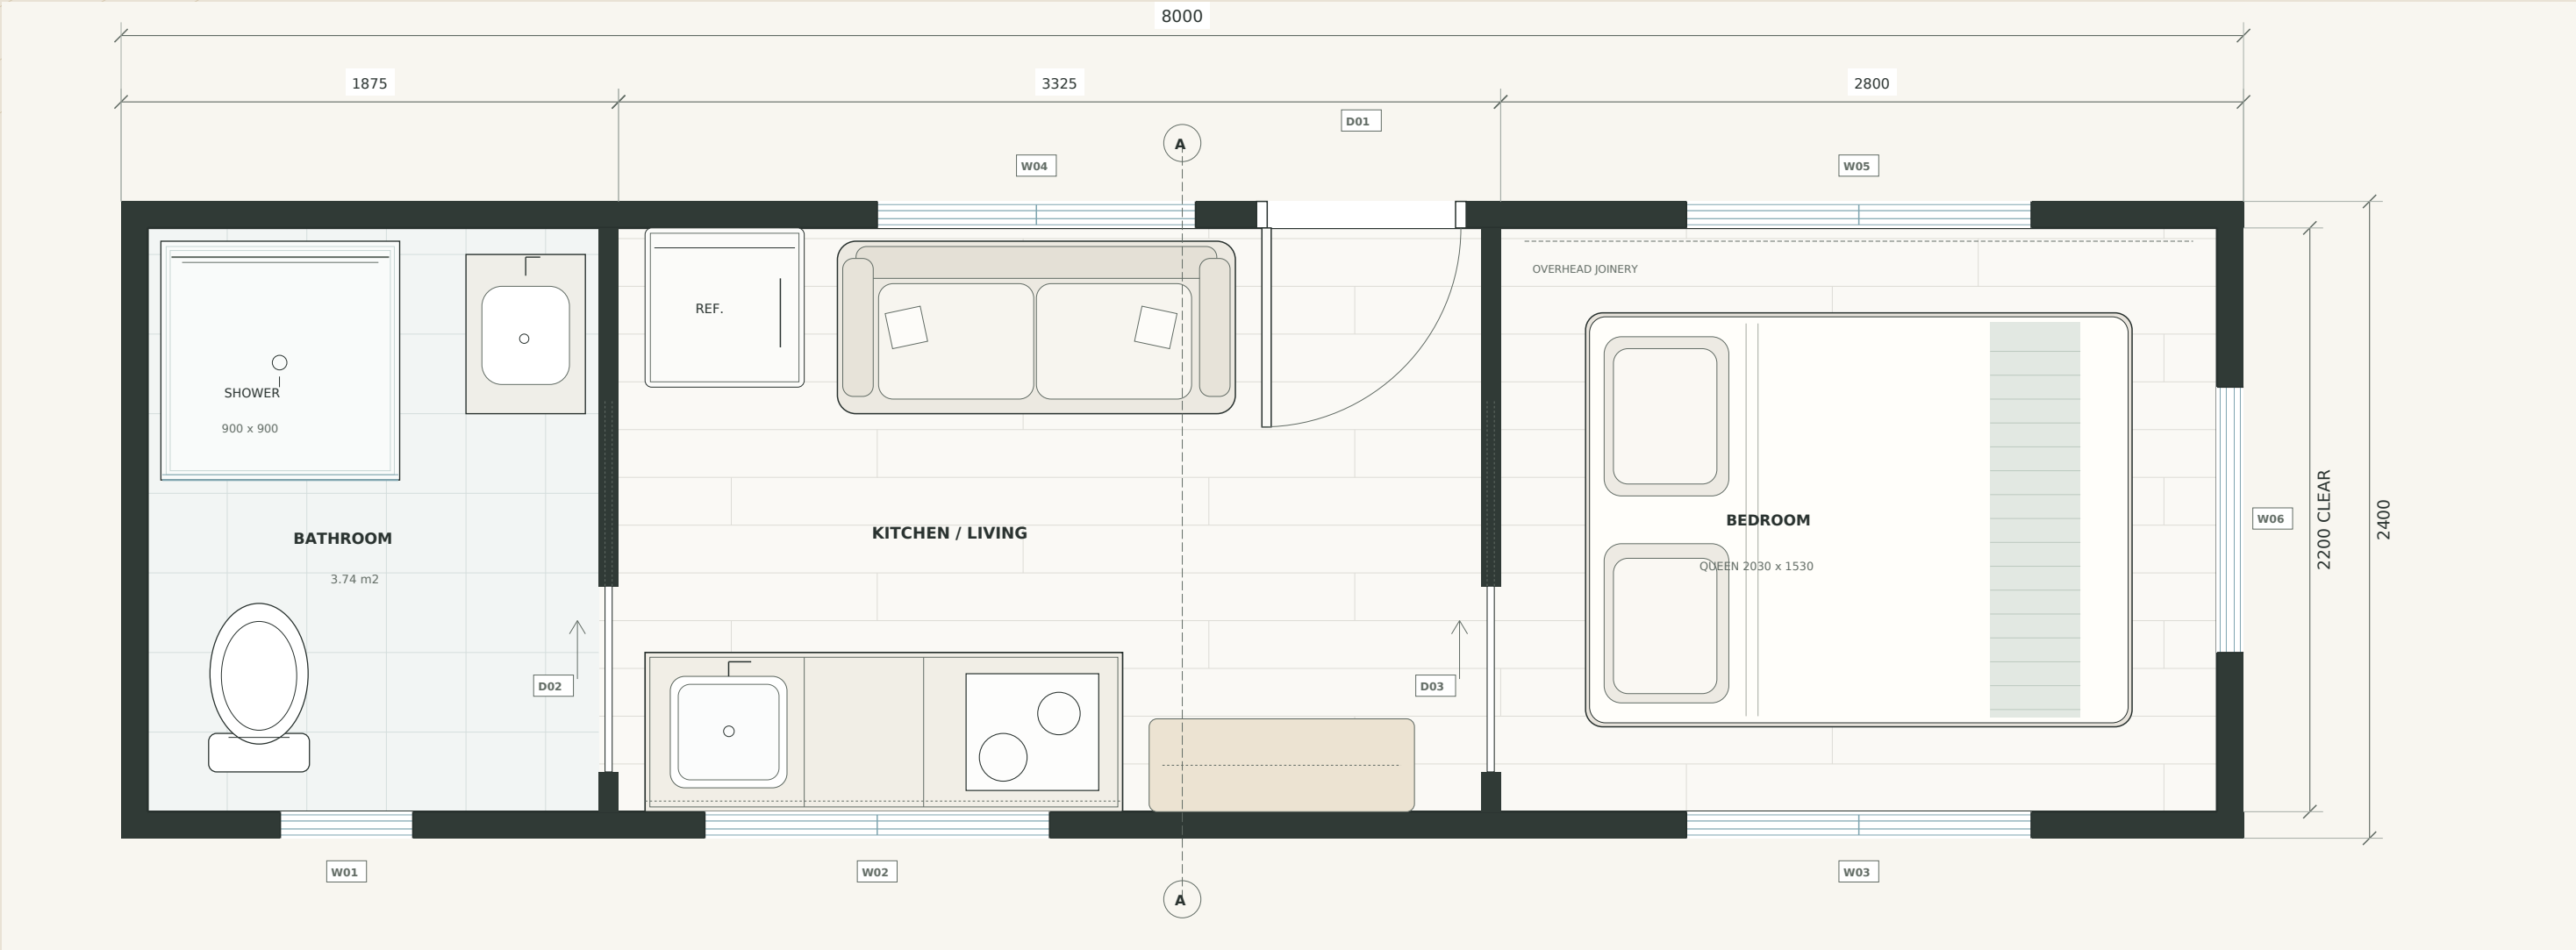

01 SPATIAL ORGANISATION

A larger bathroom and bedroom, compact central lounge, south-side kitchen and flexible dining ledge.


02 WALL / OPENING BASIS

100 external walls; 75 internal partitions. Pocket doors: 700 nominal clear. Entry: 750. Window and door IDs refer to sheet A301.

03 PLAN DATA


External footprint: 19.20 m2
Clear shell before partitions: 17.16 m2
Body excludes drawbar / external steps.
Compact circulation; not an accessible layout.

SCALE 1:25 AT A3 - PRINT ACTUAL SIZE

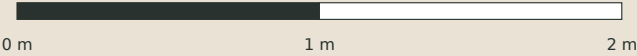

MILLIMETRES / PRINT A3 AT 100%

Indicative layout; final set-out subject to approved details.

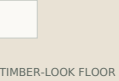

BALINESE RETREAT / FURNISHED INTERIOR VIEW

INDICATIVE DESIGN / FINAL DETAILS AND INCLUSIONS SUBJECT TO WRITTEN SPECIFICATION AND QUOTATION



THE LAYOUT

A larger bathroom and bedroom, compact central lounge, south-side kitchen and flexible dining ledge.

MATERIAL CHARACTER

Sand-toned lightweight cladding; flush timber-look batten accents; bronze frames; dark metal roof.


DESIGNED AS A COMPLETE HOME

Furnished view illustrates the intended interior character. Layout, measured openings and set-out refer to the dimensioned plan. Final products and inclusions are confirmed in your specification.



BALINESE RETREAT / ELEVATIONS & SECTION


INDICATIVE DESIGN / FINAL DETAILS AND INCLUSIONS SUBJECT TO WRITTEN SPECIFICATION AND QUOTATION

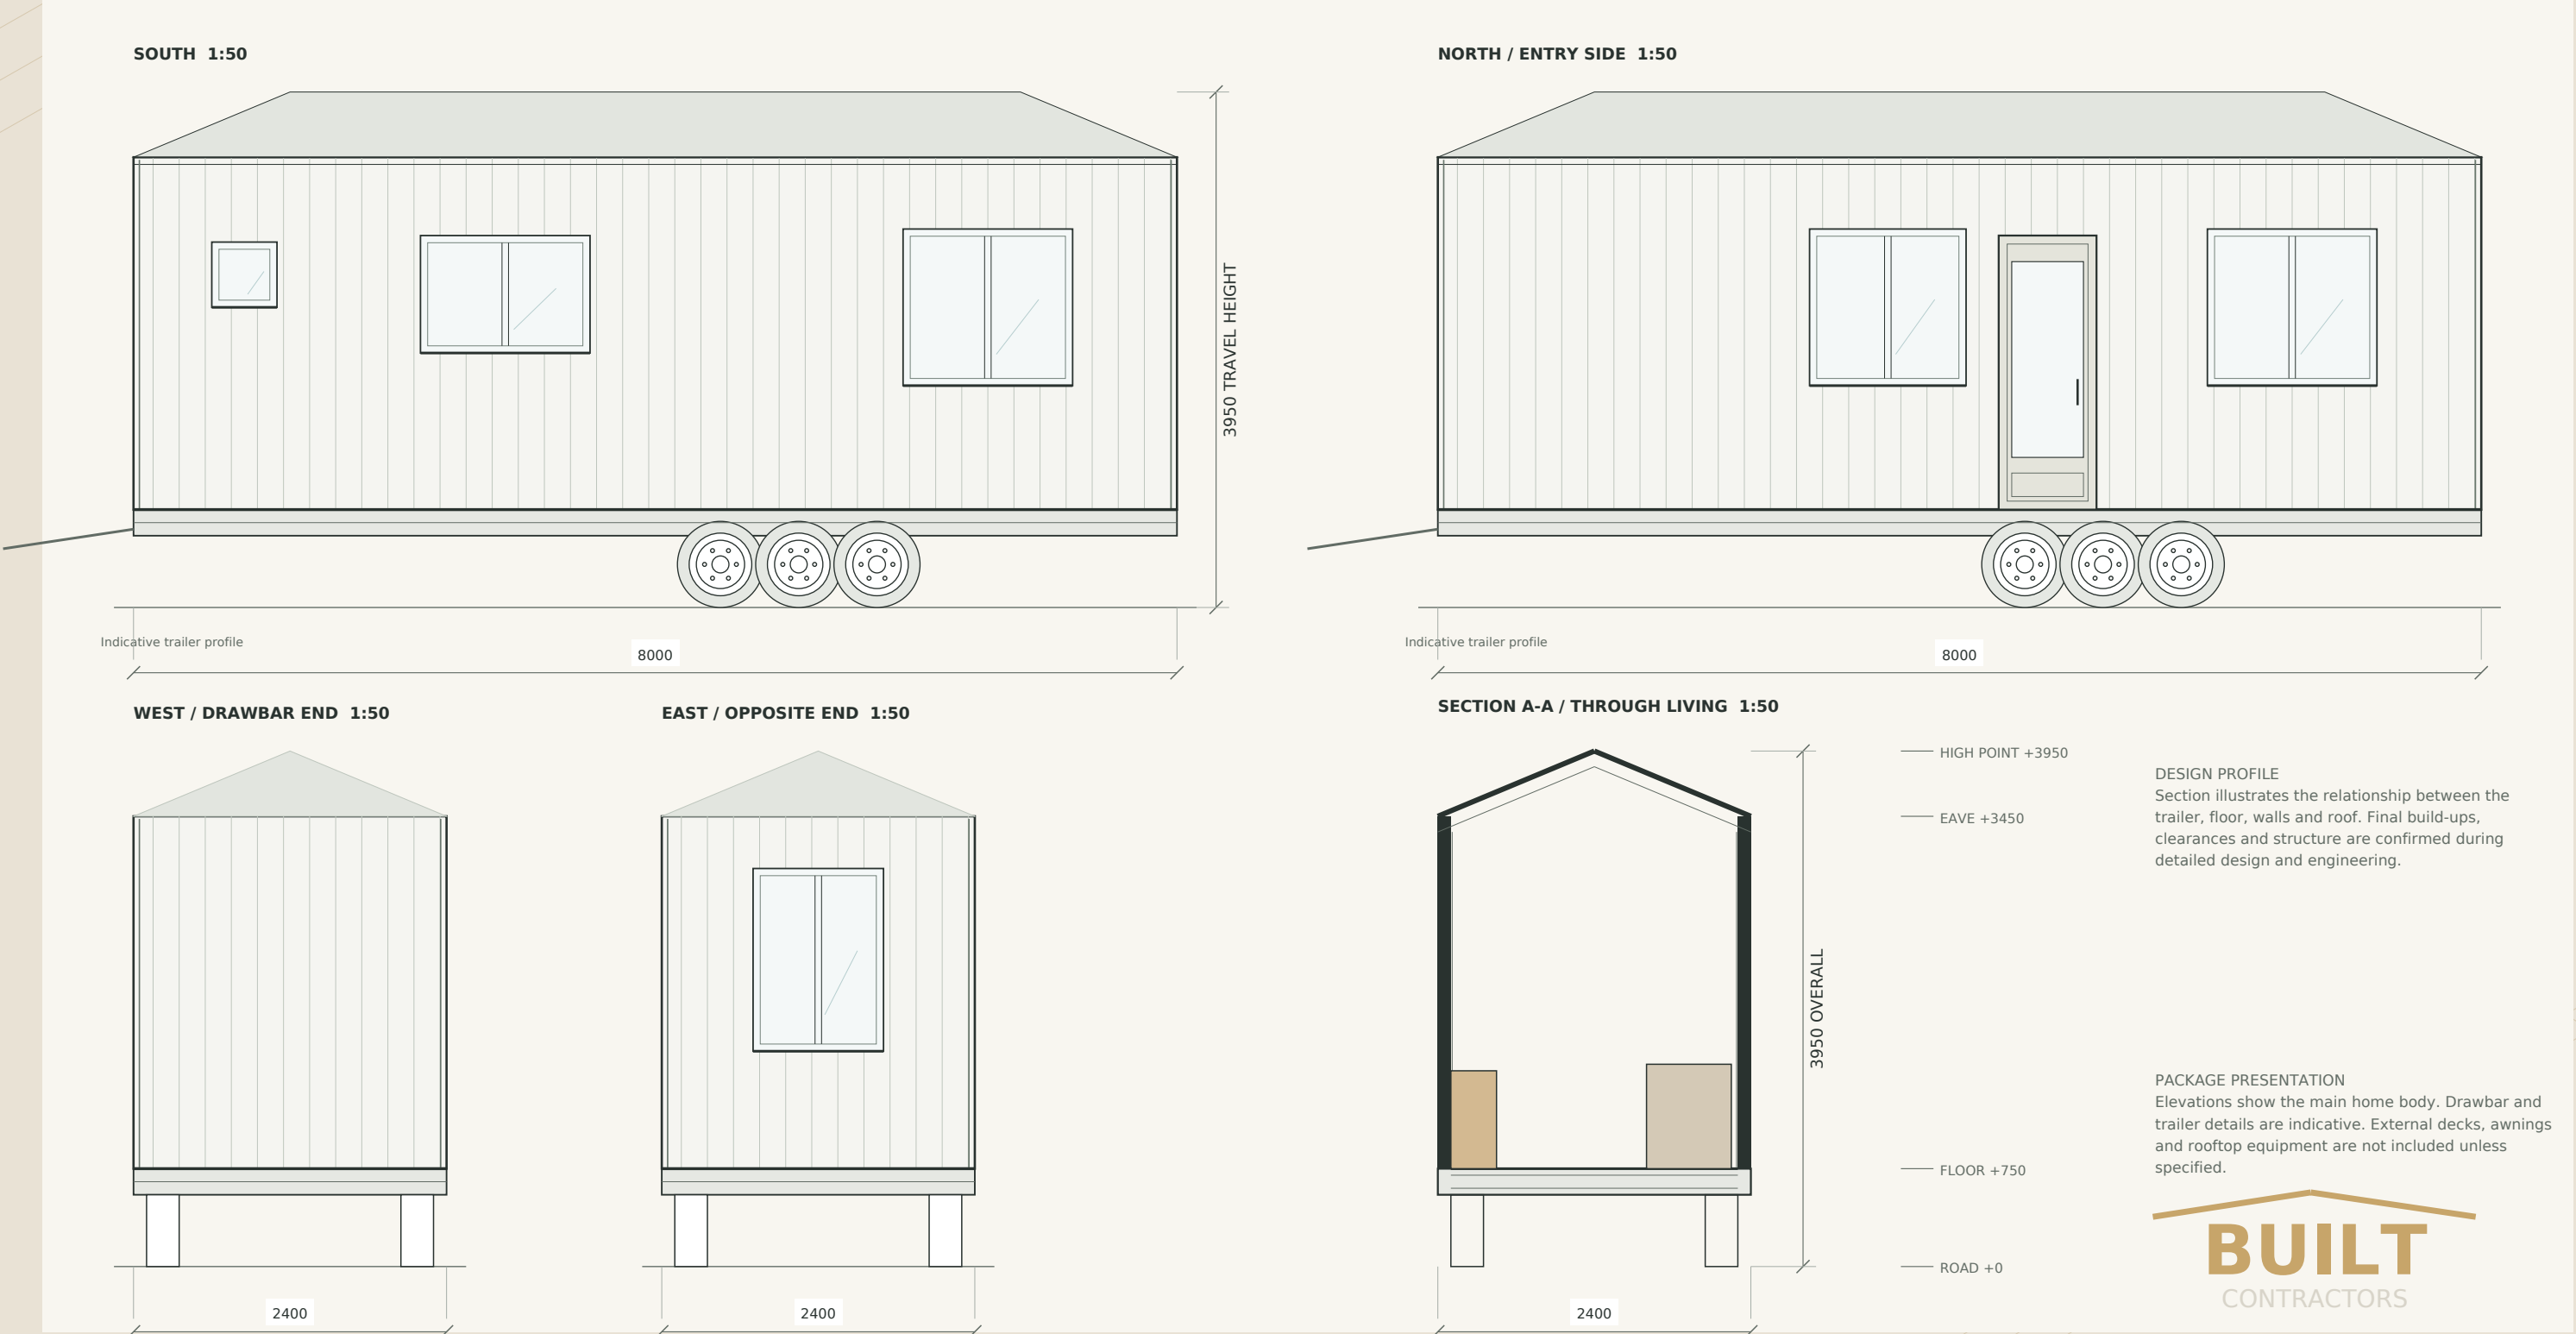

BALINESE RETREAT / ROOF PLAN & OPENINGS

INDICATIVE DESIGN / FINAL DETAILS AND INCLUSIONS SUBJECT TO WRITTEN SPECIFICATION AND QUOTATION

ROOF PLAN / 1:50

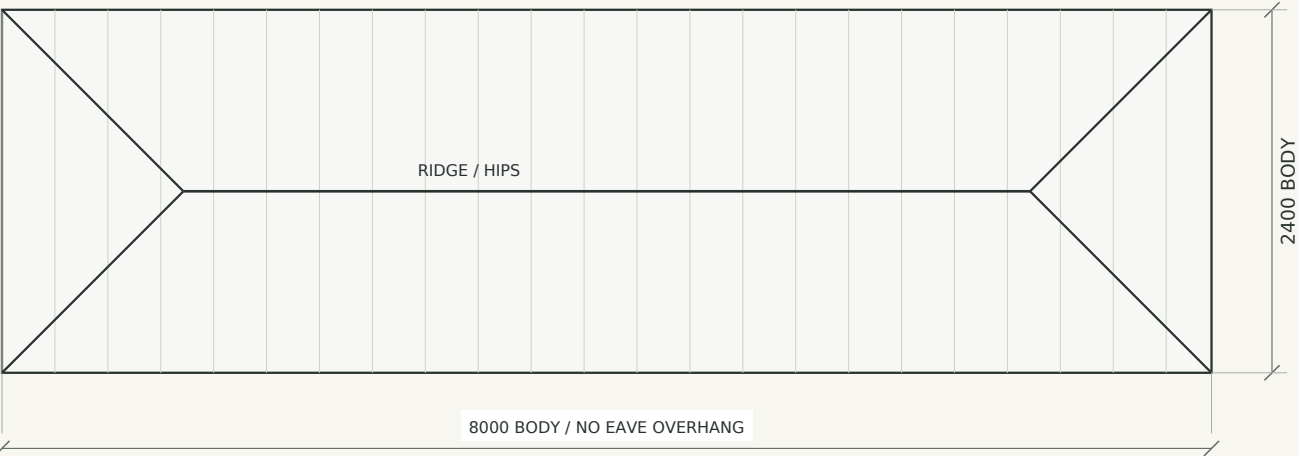

Roof form: HIP. Indicative pitch: 22.6 degrees from envelope geometry. Highest point +3950; eave / low edge +3450; finished floor +750 above road. Gutters and flashings must be contained within the verified overall width. Roof profile and equipment positions are indicative; final configuration is confirmed with your selected package.

SCALE 1:50 AT A3 - PRINT ACTUAL SIZE



FINISH PALETTE

Sand-toned lightweight cladding; flush timber-look batten accents; bronze frames; dark metal roof. Final materials, colours and inclusions are confirmed in your written specification.

WINDOW & DOOR SCHEDULE / NOMINAL OPENINGS

ID	FACE	W x H	SILL*	POSITION**
W01	S	500 x 500	1550	600
W02	S	1300 x 900	1200	2200
W03	S	1300 x 1200	950	5900
W04	N	1200 x 1200	950	2850
W05	N	1300 x 1200	950	5900
W06	E	1000 x 1400	900	700
D01	N	750 x 2100	0	4300
D02 / D03	INTERNAL	700 clear pocket openings		

* Sill above finished floor. ** Offset from west end on long elevations; offset from south corner on end elevations. Dimensions are schematic nominal openings, not manufacturer order sizes.

Windows are represented as fixed glazing for appearance only; operable portions, safety glazing, emergency escape, ventilation and wet-area requirements need assessment. Door clear openings require selected frame and hardware details.

PLAN KEY

FR = refrigerator. SH = shower. WC = toilet. PD = pocket door. Blue linework = glazing. Dashed A-A line = cross-section reference. True north is site-dependent; N/S labels identify drawing faces only.

YOUR HOME / YOUR PACKAGE

INDICATIVE DESIGN / FINAL DETAILS AND INCLUSIONS SUBJECT TO WRITTEN SPECIFICATION AND QUOTATION

A clear starting point.

Use these drawings to compare the five designs and choose the layout and finish direction that suit you. We then confirm your inclusions, transport requirements and final price before entering into a contract.

Coastal Retreat	From \$129,900 including GST
Modern Escape	From \$139,900 including GST
Scandi Light	From \$134,900 including GST
Industrial Lodge	From \$144,900 including GST
Balinese Retreat	From \$149,900 including GST

LET'S TALK ABOUT YOUR TINY HOME

Matthew Fowler

0488 491 410

builtcontractors2016@gmail.com

CARPENTRY / KITCHEN, BATHROOM & LAUNDRY RENOVATIONS | LIC. 304579C

WHAT HAPPENS NEXT

- 01 / Choose your design
Select your preferred floor plan and exterior palette.
- 02 / Confirm the details
Review finishes, appliances, inclusions, delivery and placement.
- 03 / Receive your written quotation
The final specification sets out the supplied home, exclusions and contract price.

Drawings and price information
Drawings and visualisations are indicative of the proposed completed home and base package. They illustrate layout, appearance and finish direction; the written specification and quotation govern the final supply. Selected products, final engineering and approvals may require changes.

The base prices include GST. They exclude delivery, placement, site works, external works, authority / approval fees, utility connections, off-grid equipment and variations unless specifically included in writing.

Final trailer certification, load ratings, towing compatibility and siting requirements are confirmed for the selected specification.